

TOWN OF LEWISBORO
Westchester County, New York

Zoning Board of Appeals
79 Bouton Road
South Salem, New York 10590



Tel: (914) 763-3822
Fax: (914) 533-0097
Email: zoning@Lewisborogov.com

AGENDA

Wednesday, July 28, 2021 7:30 P.M

79 Bouton Road, South Salem,
Justice Court

- I. Review and adoption of the Minutes of April and May 2021
- II. PUBLIC HEARINGS

CAL. NO. 16-21-BZ Withdrawn

Application of Morgan and Michelle Campbell [DeAngelis, Louis A. and Olga I. Irrevocable Trust, and Campbell, Michelle, Trustee, owner of record], 34 Old Pond Road, South Salem, NY for a variance in the matter of the proposed accessory (garage) structure that will have an area variance of 1081 square feet, whereas 600 square foot is allowed per Article IV Section 220-23E of the Town of Lewisboro Zoning Code; and that will have a southern side yard setback of 13' whereas 30' are required per Article IV Section 220-23E of the Town of Lewisboro Zoning Code.

The property is located on the south side of (#34) Old Pond Road, South Salem, NY designated on the Tax Map as Sheet 033C, Block 11368 Lot 001, in an R-1/4A, One Quarter Acre Residential District consisting of approximately 2.016 acres.

CAL. NO. 17-21-BZ

Application of Adam Abeshouse [Abeshouse Productions LLC owner of record], 158 Elmwood Road, South Salem, NY for variances in the matter of the proposed addition to an existing accessory structure with a floor area of 875 square feet will increase the floor area to a total of 3,949 square feet whereas 600 square feet is the maximum permitted per Article IV Section 220-23D (11) of the Town of Lewisboro Zoning Code; and that will have a height of 23' whereas 20' is the maximum permitted per Article I Section 220-2 of the Town of Lewisboro Zoning Code.

The property is located on the west side of (#158) Elmwood Road, designated on the Tax Map as Sheet 0044, Block 10056, Lot 043, in an SCR-2AC, Special Character District, Two- Acre Residential District consisting of approximately 6.71 acres.

CAL. NO. 18-21-BZ

Application of Darren P. Mercer [John& Jeanine Scott, owner of record], 118 East Ridge Road NY for a for variance in the matter of the proposed pool cabana will have a floor area of 752 square feet whereas 600 square feet is the maximum permitted per Article IV Section 220-23D (11) of the Town of Lewisboro Zoning Code.

The property is located on the east side of (#118) East Ridge Road, designated on the Tax Map as Sheet 25, Block 10812, Lot 015, in an R-2AC, Two- Acre Residential District consisting of approximately 4.218 acres.

CAL. NO. 19-21-BZ

Application of Amanda & Charles Boice [Price, Amanda K. & Boice, Charles L. III, owner of record], 204 Smith Ridge Road, South Salem, NY for variances in the matter of the proposed second floor addition will have an eastern front yard setback of 42.5' whereas 50' are required per Article IV Section 220-23E of the Town of Lewisboro Zoning Code. The proposed second floor addition will have a northern side yard setback of 14' whereas 40' are required per Article IV Section 220-23E of the Town of Lewisboro Zoning Code.

The property is located on the west side of (#204) Smith Ridge Road, designated on the Tax Map as Sheet 045A, Block 09827, Lot 004, in an R-2AC, Two- Acre Residential District consisting of approximately 1.42 acres.

CAL. NO. 20-21-BZ

Application of Javier Valencia, [Valencia, Javier & Maria, owner of record], 11196 Route 35, South Salem, NY for variances in the matter of the proposed front stairs have a west side yard setback of 26'-10" whereas 40' are required per Article IV Section 220-23E of the Town of Lewisboro Zoning Code, the second-floor dormer has a west side yard setback of 19'-0 1/2" whereas 40' are required per Article IV Section 220-23E of the Town of Lewisboro Zoning Code, the AC units have a west side yard setback of 23' whereas 40' are required per Article IV Section 220-23E of the Town of Lewisboro Zoning Code.

The property is located on the west side of (#1196) Route 35, designated on the Tax Map as Sheet 0031, Block 10805, Lot 045, in an R-2AC, Two- Acre Residential District consisting of approximately 5.30 acres.

CAL. NO. 21-21-BZ

Application of Robert Torre, [Torre, Robert C. III, owner of record], 54 Smith Ridge Road, South Salem, NY for variances in the matter of the proposed detached garage/studio will have a gross floor area of 1272 square feet whereas 600 square feet is the maximum permitted per Article IV Section 220-23D(11) of the Town of Lewisboro Zoning Code.

The property is located on the west side of (#54) Smith Ridge Road, designated on the Tax Map as Sheet 0040, Block 10263, Lot 043, in an R-4AC, Four- Acre Residential District consisting of approximately 2.40 acres.

CAL. NO. 01-21-SP

Application of Paul Stevelman [Paul & Peri Stevelman, owners of record], Robins Wood Lane, South Salem, NY for a Special Permit pursuant to Article IV, Section 220-23A(4) of the Zoning Ordinance to authorize a 1 acre parcel for garden corps (apple orchard).

The property is located on the west side of (#12) Robins Wood Lane, designated on the Tax Map as Sheet 0053, Block 09834, Lot 145, in an R-1AC, One-Acre Residential District consisting of approximately 1.06 acres.

III. CORRESPONDENCE & GENERAL BUSINESS

(914) 763-3822
FAX (914) 875-9148
TTY 800-662-1220
Email: zoning@lewisborogov.com
www.lewisborogov.com




TOWN OF LEWISBORO
Zoning Department
79 Bouton Road
South Salem, NY 10590

TOWN OF LEWISBORO, WESTCHESTER COUNTY

ZONING DEPARTMENT

ZONING BOARD OF APPEALS – July 28, 2021

<u>APPLICANT</u>	<u>CAL #</u>	<u>PAGE(S)</u>
Campbell - Withdrawn	16-20-BZ	4 to 5
Abeshouse	17-21-BZ	6 to 12
Mercer/Scott	18-21-BZ	13 to 21
Boice	19-21-BZ	22 to 23
Valencia	20-21-BZ	24 to 27
Torre	21-21-BZ	28 to 31
Stevelman	01-21-SP	32 to 42

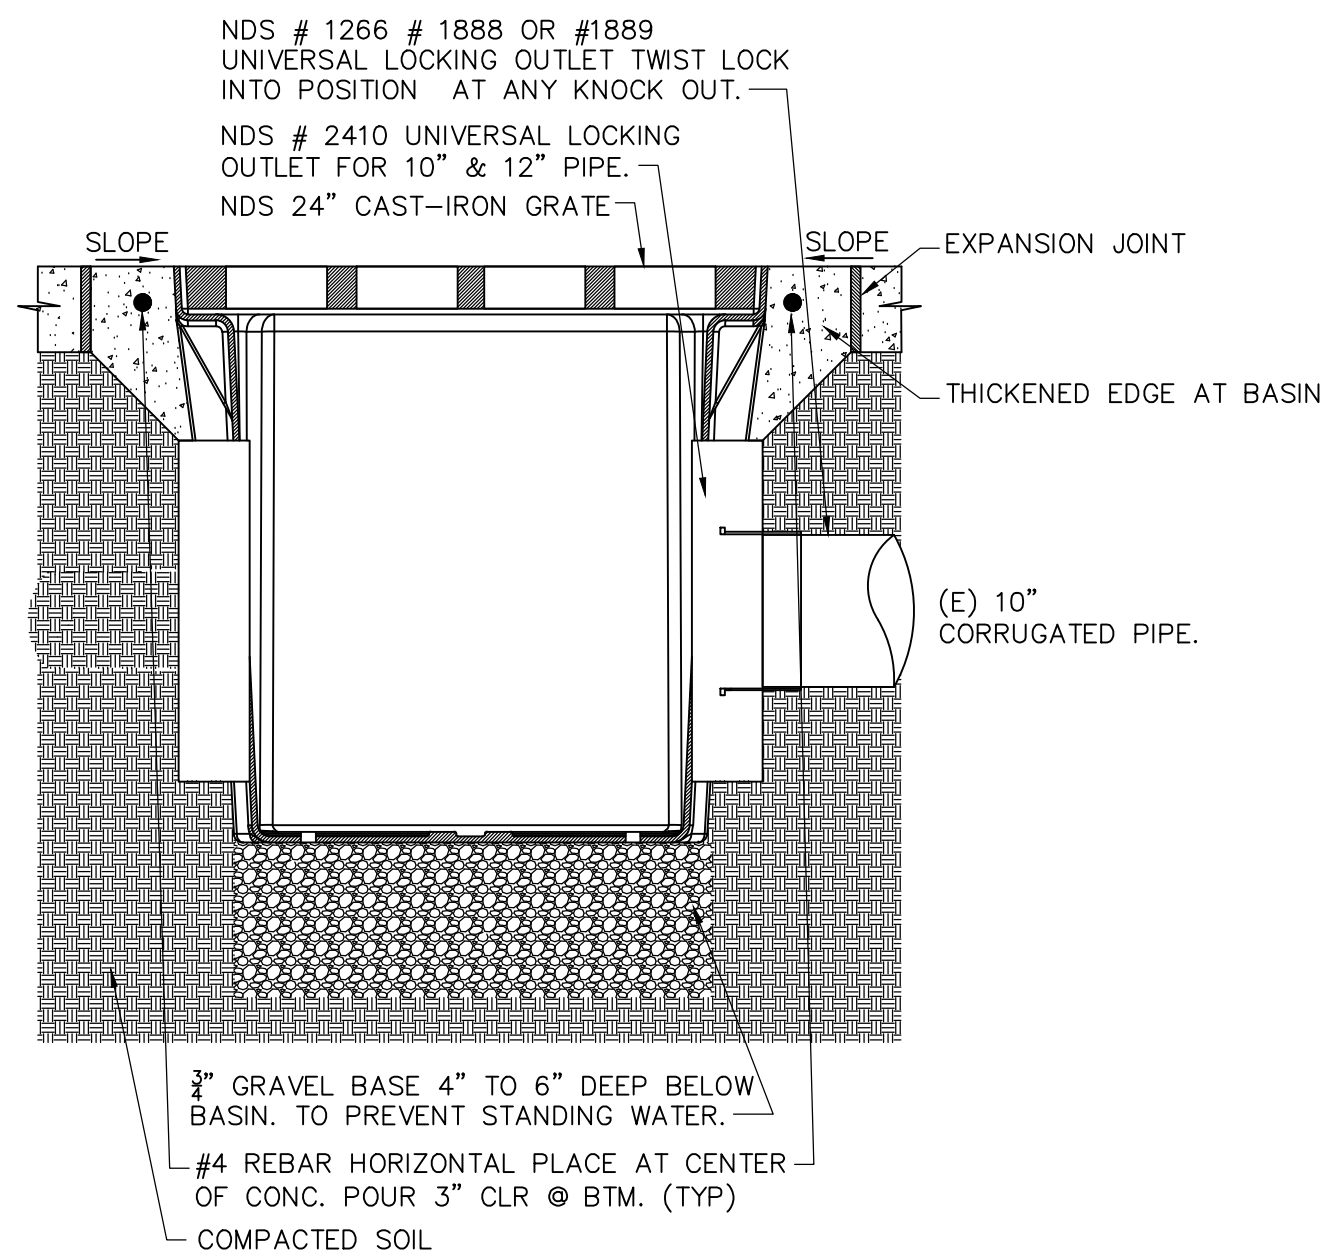


- NOTE:
- NDS ADAPTERS THAT FIT THIS BASIN ARE AS FOLLOWS.
#1242, #1243, #1245 #1266 #1888 & #1889
USE #1206 IF PLUGGING AN OUTLET. 2410 NEEDED
FOR ALL CONNECTIONS.

- GRATE TO BE ATTACHED TO CATCH BASIN WITH SCREW
PROVIDED AT TIME OF INSTALLATION.

3 NDS 24" SQ. CATCH BASIN

SCALE: NTS

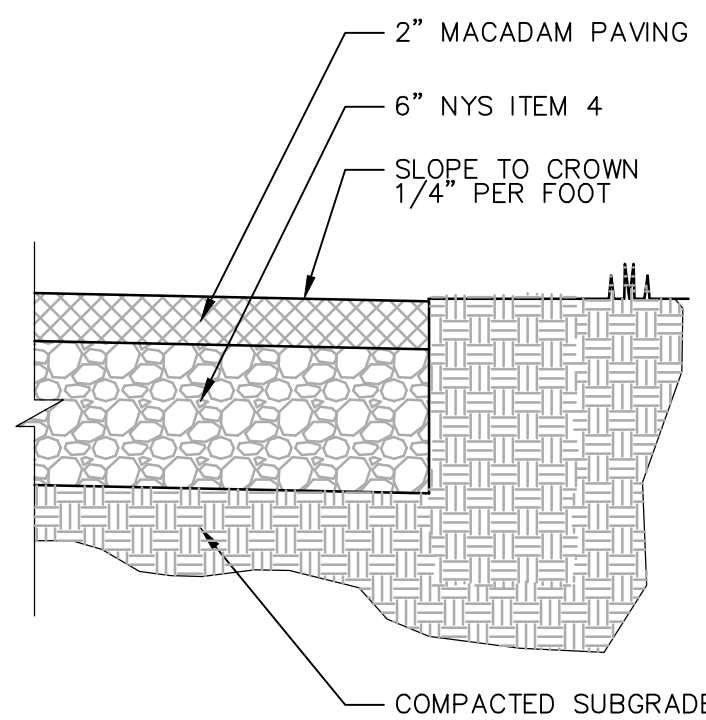


4 PAVING DETAIL

SCALE: NTS


NOTES

- MAXIMIZE DETENTION OF STORMWATER BY PLACING FENCE AS FAR AWAY FROM THE TOE OF SLOPE AS POSSIBLE WITHOUT ENCRoACHING ON SENSITIVE AREAS OR OUTSIDE OF THE CLEARING BOUNDARIES.
- INSTALL SILT FENCING ALONG CONTOURS WHENEVER POSSIBLE.
- INSTALL THE ENDS OF THE SILT FENCE TO POINT SLIGHTLY UP-SLOPE TO PREVENT SEDIMENT FROM FLOWING AROUND THE ENDS OF THE FENCE.

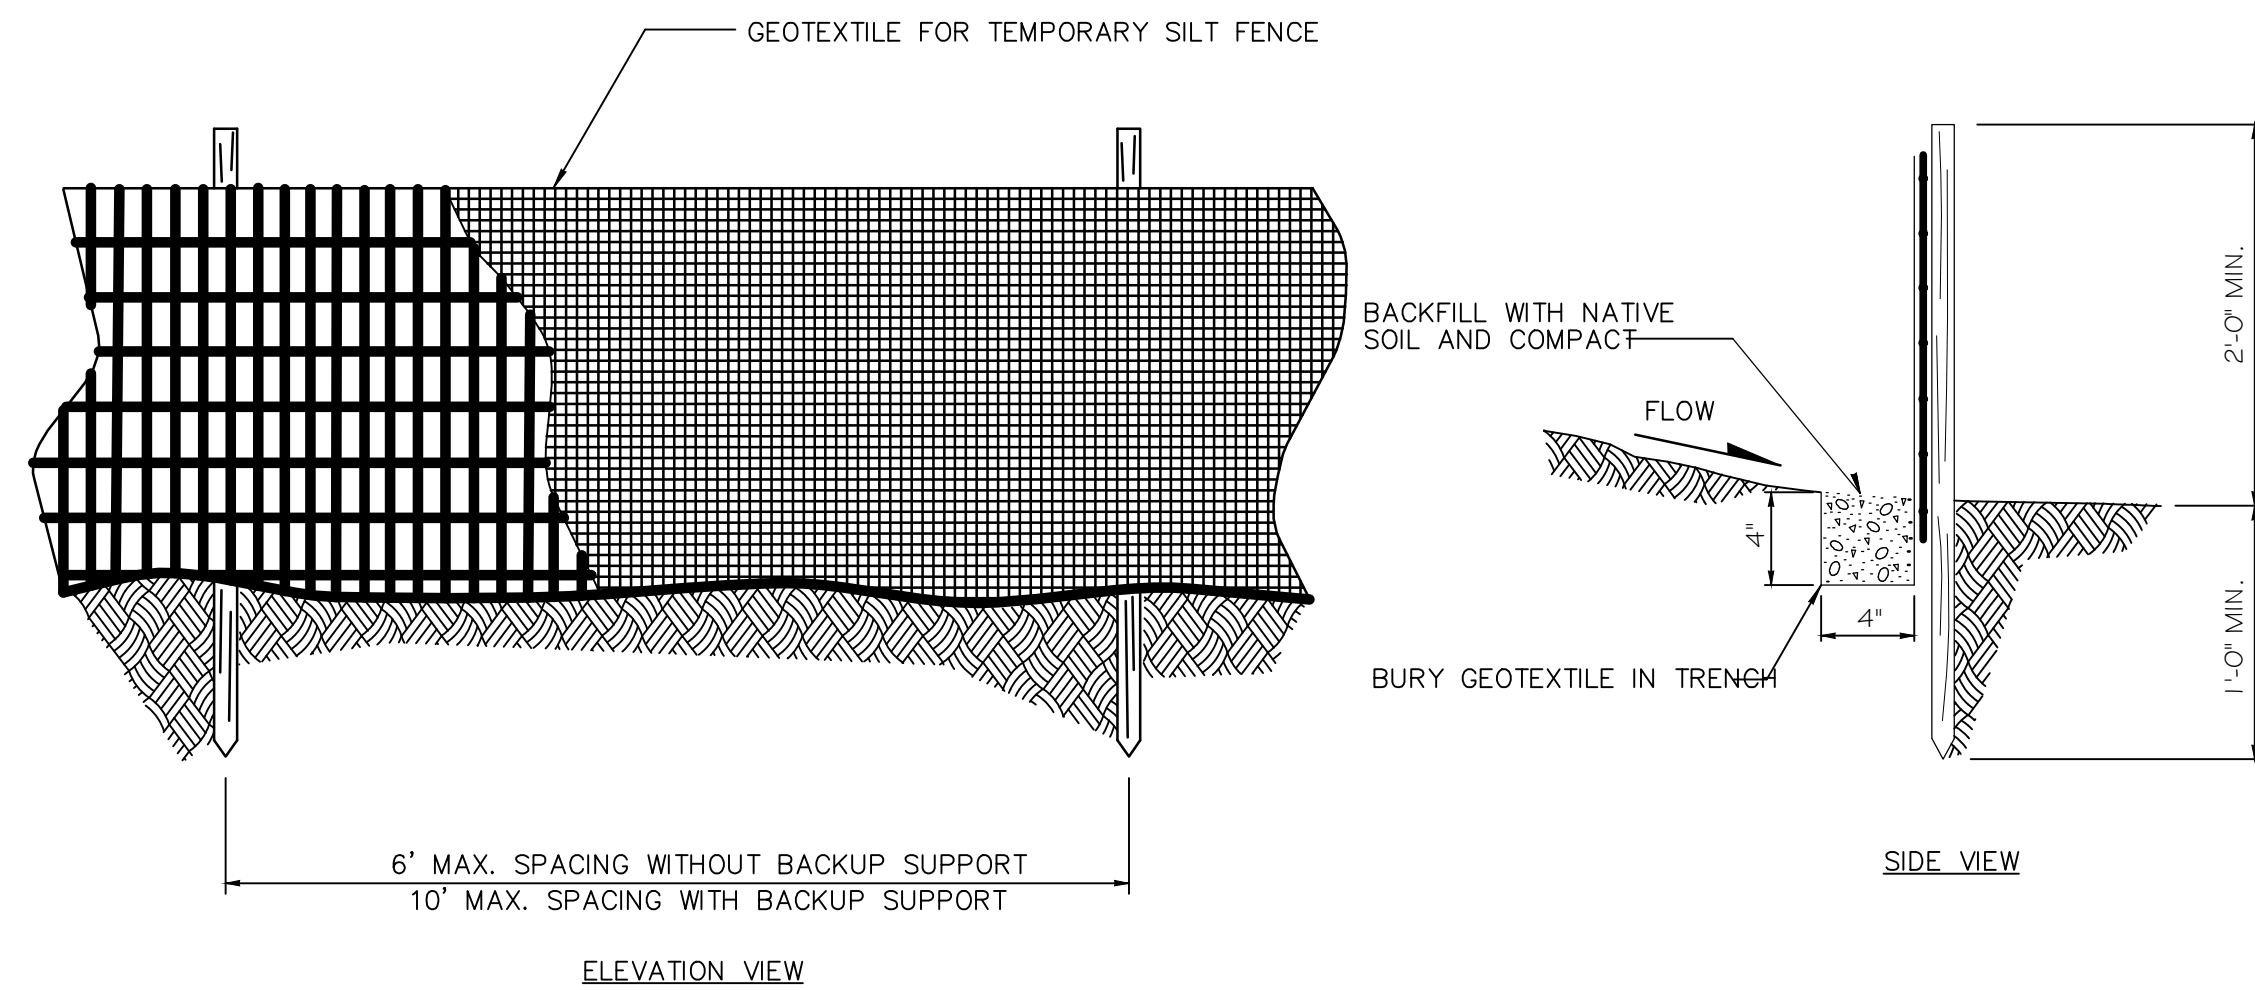

2 SILT FENCE DETAIL

SCALE: NTS

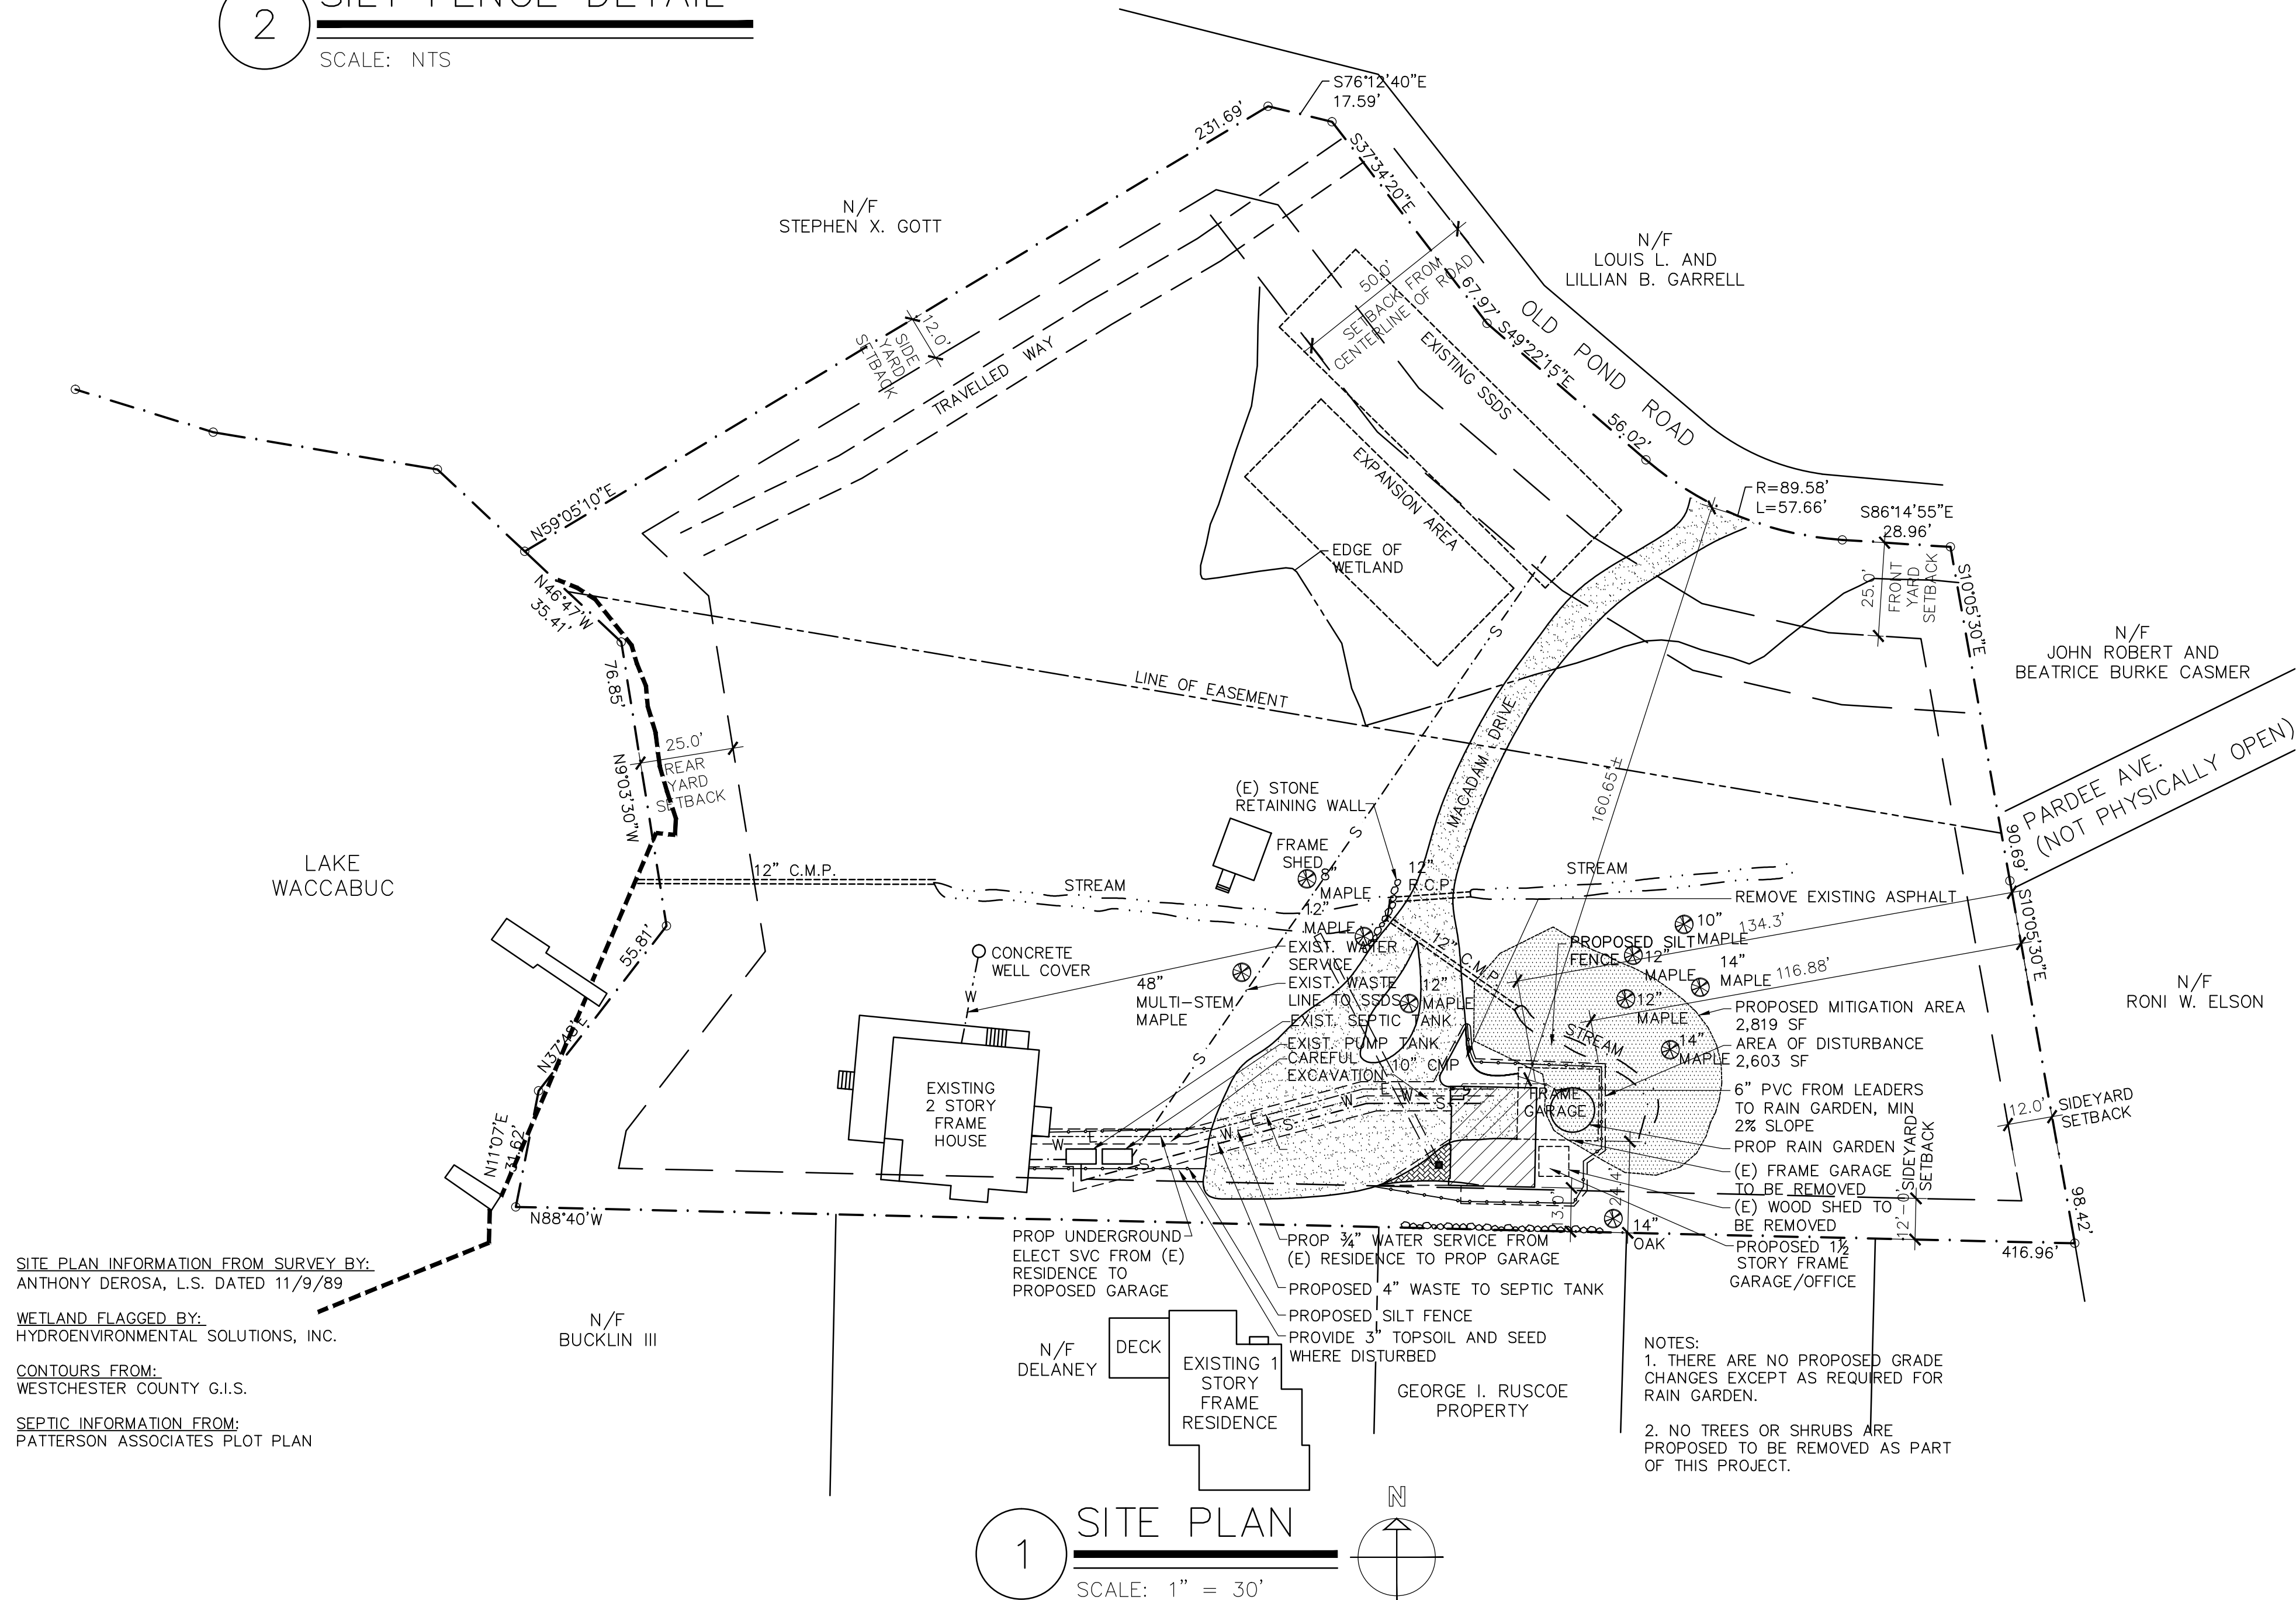

SITE PLAN INFORMATION FROM SURVEY BY:
ANTHONY DEROSA, L.S. DATED 11/9/89

WETLAND FLAGGED BY:
HYDROENVIRONMENTAL SOLUTIONS, INC.

CONTOURS FROM:
WESTCHESTER COUNTY G.I.S.

SEPTIC INFORMATION FROM:
PATTERSON ASSOCIATES PLOT PLAN

1 SITE PLAN

SCALE: 1" = 30'

SITE DATA

TAX LOT - SECTION 33C BLOCK 11368, LOT 12, 29

ZONE - R1A

	REQUIRED	EXISTING	PROPOSED
LOT SIZE	¼ AC., 10,890 SF	2.016 AC, 87,817 SF	-
YARDS			
FRONT FROM CL STREET	50'	160'+/-	165'+/-
FRONT	25'	150'+/-	155'+/-
SIDE	12'	24.4' / 116.88'	13.0' * / 134.3'
REAR	25'	135'+/-	160.65'+/-
MAX HEIGHT	2 ½ / 35'	12'	15.5'
MAX. BLDG COVERAGE	25%, 21,954 SF	2.5% 2,208 SF	2.7%, 2,368 SF
MAX AREA IN ACCESSORY BLDG	600 SF	457 SF	1,081 SF **

NOTES: 1. OLD POND ROAD IS ELECTED AS FRONTAGE. THE BLDG INSPECTOR HAS DETERMINED THE LAKE SIDE IS THE REAR.

2. ALL DIMENSIONS ARE SHOWN TO THE EXISTING ACCESSORY GARAGE OR THE NEW ACCESSORY GARAGE

3. * = VARIANCE REQUIRED FOR SIDE YARD DISTANCE

4. ** = VARIANCE REQUIRED FOR AREA OF ACCESSORY BLDG

5. THERE ARE 4 BEDROOMS IN THE EXISTING RESIDENCE. NO BEDROOMS ARE PROPOSED IN NEW GARAGE / OFFICE.

REVISIONS

SEAL

CROSS RIVER ARCHITECTS, LLC
ROBERT J. EBERTS R.A., PRINCIPAL


PROJECT
CAMPBELL RESIDENCE GARAGE REPLACEMENT
34 OLD POND ROAD
SOUTH SALEM, NY 10590

DRAWING

C/1

P.O. BOX 384
19 NO. SALEM RD. 2nd FL.
CROSS RIVER, N.Y. 10518
914.763.5887
FAX 914.763.8409

TITLE
SITE PLAN
DATE
MARCH 30, 2021
SCALE
1" = 30'
PROJ. #

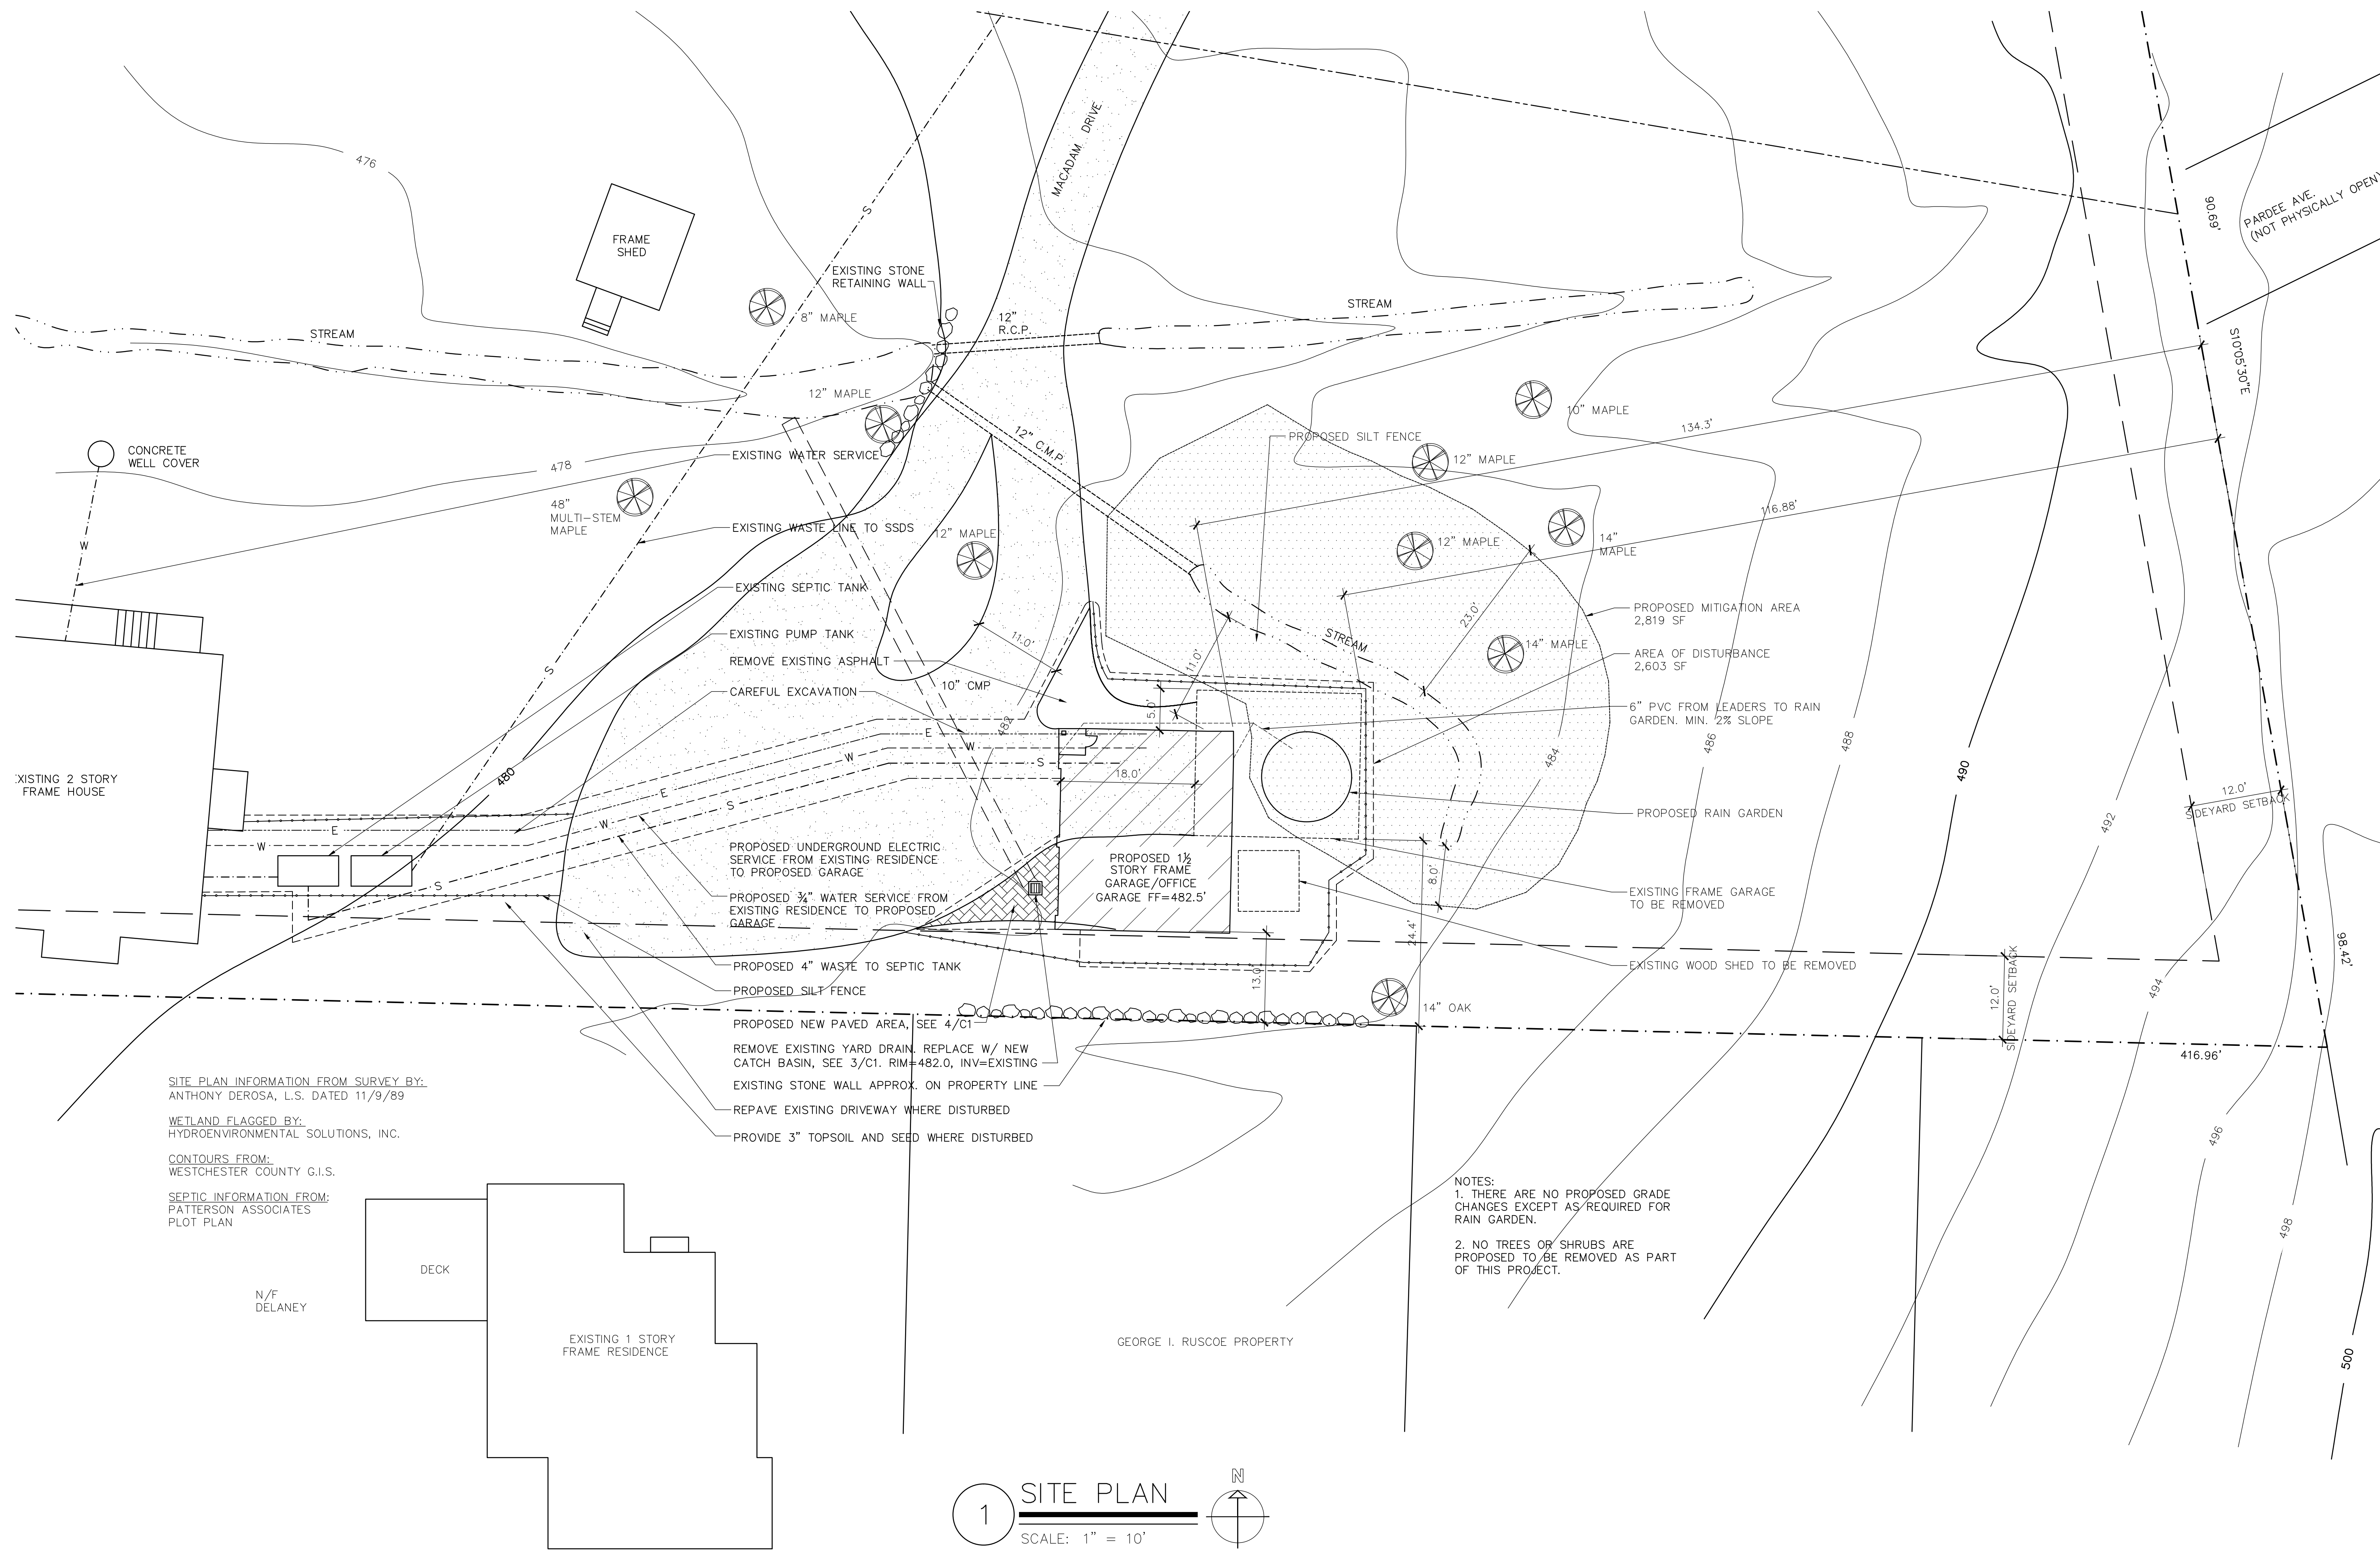

SITE PLAN INFORMATION FROM SURVEY BY:
ANTHONY DEROSA, L.S. DATED 11/9/89

WETLAND FLAGGED BY:
HYDROENVIRONMENTAL SOLUTIONS, INC.

CONTOURS FROM:
WESTCHESTER COUNTY G.I.S.

SEPTIC INFORMATION FROM:
PATTERSON ASSOCIATES
PLOT PLAN

N/F
DELANEY

DECK

EXISTING 1 STORY
FRAME RESIDENCE

GEORGE I. RUSCOE PROPERTY

1 SITE PLAN
SCALE: 1" = 10'

NOTES:
1. THERE ARE NO PROPOSED GRADE
CHANGES EXCEPT AS REQUIRED FOR
RAIN GARDEN.
2. NO TREES OR SHRUBS ARE
PROPOSED TO BE REMOVED AS PART
OF THIS PROJECT.

REVISIONS		

SEAL

CROSS RIVER ARCHITECTS, LLC
ROBERT J. EBERTS R.A., PRINCIPAL

P.O. BOX 384
19 NO. SALEM RD. 2nd FL.
CROSS RIVER, N.Y. 10518
914.763.5887
FAX 914.763.8409

PROJECT
CAMPBELL RESIDENCE GARAGE REPLACEMENT
34 OLD POND ROAD
SOUTH SALEM, NY 10590

TITLE
SITE PLAN
DATE
MARCH 30, 2021
SCALE
1" = 10'
PROJ. #

DRAWING

C/2

ABESHOUSE BARN ADDITION

158 Elmwood Road
South Salem, NY 10590

ABBREVIATIONS					
AFF	ABOVE FINISHED FLOOR	FOS	FACE OF STUDS	OFF	OFFICE
AP	ACCESS PANEL	FOW	FACE OF WALL	OC	ON CENTER (S)
ACT	ACOUSTICAL CEILING TILE	FIN	FINISH (ED)	OPG	OPENING
ALT	AIR CONDITIONING	FFL	FINISH FLOOR LEVEL	OPP	OPPOSITE
ALU	ALTERNATE	FE	FIRE EXTINGUISHER	OA	OVERALL
AL	ALUMINUM	FEC	FIRE EXTINGUISHER CABINET	OH	OVERHEAD
AB	ANCHOR BOLT	FFRF	FIREPROOF (ING)		
ANOD	ANODIC, ANODIZED	FLR	FLOOR (ING)	PTD	PAINTED
ARCH	ARCHITECT (URAL)	FD	FLOOR DRAIN	PVG	PAVE (D), (ING)
ASPH	ASPHALT	FM	FLOOR MAT & FRAME	PVMT	PAVEMENT
ASTM	AMERICAN SOCIETY FOR	FT	FOOT	PLAM	PLASTIC LAMINATE
	TESTING MATERIALS	FTG	FOOTING	PLYWD	PLYWOOD
AUX	AUXILIARY	FR	FRAME (D), (ING)	PVC	POLYVINYL CHLORIDE
ANB	ANODIZED BLACK	FBO	FURNISHED BY OTHERS	PSI	POUNDS PER SQUARE INCH
ACL	ANODIZED CLEAR	FURR	FURRED (ING)	PSF	POUNDS PER SQUARE FOOT
				PS	PROJECTION SCREE
BRG	BEARING	GA	GAGE, GAUGE		
BD	BOARD	GALV	GALVANIZED	QTY	QUANTITY
BS	BOTH SIDES	GB	GRAB BAR		
BOTT	BOTTOM	GC	GENERAL CONTRACTOR	RAD	RADIUS
BLDG	BUILDING	GL	GLASS, GLAZING	REF	REFERENCE
		GYP BD	GYPSUM BOARD	REFR	REFRIGERATOR
CAB	CABINET			REINF	REINFORCING
CARP	CARPET	HC	HANDICAPPED	REQD	REQUIRED
CLG	CEILING	HDR	HEADER	REV	REVISION (S), REVISED
CTR	CENTER	HVAC	HEATING/VENTILATING/	RH	RIGHT HAND
<	CENTER LINE		AIR CONDITIONING	R	RISER
CT	CERAMIC TILE	HT	HEIGHT	RD	ROOF DRAIN
C	CHANNEL	HP	HIGH POINT	RM	ROOM
CLR	CLEAR (ANCE)	HM	HOLLOW METAL	RO	ROUGH OPENING
CL	CLOSET	HORIZ	HORIZONTAL		
COL	COLUMN	HB	HOSE BIBB	SEC	SECTION
CONC	CONCRETE MASONRY UNIT	HWH	HOT WATER HEATER	SHT	SHEET
CMU	CONCRETE MASONRY UNIT	HCWD	HOLLOW CORE WOOD	SIM	SIMILAR
CONST	CONSTRUCTION	HCAL	HOLLOW CORE ALUMINUM	STC	SOUND TRANSMISSION
CONT	CONTINUE			S	SOUTH
CONTR	CONTRACT (OR)	IN	INCH	SPEC	SPECIFICATION (S)
CJ	CONTROL JOINT	INSUL	INSULATE (D), (ION)	SQ	SQUARE
COORD	COORDINATE	INT	INTERIOR	SF	SQUARE FEET
CORR	CORRIDOR			SS	STAINLESS STEEL
CRS	COURSE(S)	JAN	JANITOR	STD	STANDARD
	DEMOLISH, DEMOLITION	JT	JOINT	STL	STEEL
DEMO		JST	JOIST	STOR	STORAGE
DTL	DETAIL			STR	STRUCTURAL
DIAG	DIAGONAL	LAV	LAVATORY	SUSP	SUSPENDED
DIA	DIAMETER	LH	LEFT HAND	SCWD	SOLID CORE WOOD
DM	DIMENSION	LT	LIGHT	ST	STAINED
DN	DOWN	LTL	LINTEL		
DWR	DRAWER	LP	LOW POINT	TB	TACKBOARD
DWG	DRAWING			THK	THICK (NESS)
D	DRAIN	MB	MARKER BOARD	TGS	TONGUE AND GROOVE
		MFR	MANUFACTURE (ER)	T&B	TOP AND BOTTOM
EA	EACH	MO	MASONRY OPENING	T&O	TOP OF SLAB
E	EAST	MAX	MAXIMUM	TO STL	TOP OF STEEL
ELEC	ELECTRIC	MECH	MECHANIC (AL)	TOW	TOP OF WALL
EW	ELECTRIC WATER COOLER	MTL	METAL	TYL	TYPICAL
EL	ELEVATION	MIN	MINIMUM		
EMER	EMERGENCY	MISC	MISCELLANEOUS	UL	UNDERWRITERS LABORATORY
ENCL	ENCLOSE (URE)	MTD	MOUNTED	UNO	UNLESS OTHERWISE NOTED
EQ	EQUAL	MULL	MULLION	U	URNAL
EQUIP	EQUIPMENT	MW	MILLWORK		
EXIST	EXISTING	MF	MILL FINISH	VERT	VERTICAL
EB	EXPANSION BOLT			VIF	VERIFY IN FIELD
EJ	EXPANSION JOINT	NOM	NOMINAL	VCT	VINYL COMPOSITION TILE
EXP	EXPOSED	N	NORTH		
EXT	EXTERIOR	NA	NOT APPLICABLE	WC	WATER CLOSET
		NIC	NOT IN CONTRACT	WWF	WELDED WIRE FABRIC
		NTS	NOT TO SCALE	W	WEST
		NO	NUMBER	W	WEST, WIDE
				W	WITH
				W/O	WITHOUT
				WD	WOOD

GENERAL:

1. ALL DIMENSIONS TO FINISHED FACE OF CONSTRUCTION, UNLESS OTHERWISE NOTED. ALL DIMENSIONS MUST BE FIELD VERIFIED. COORDINATE WITH EXISTING CONDITIONS IN FIELD.
2. CONTRACTOR TO VERIFY ALL CONDITIONS AND DIMENSIONS IN THE FIELD. REPORT ALL DISCREPANCIES IN THESE DRAWINGS AND RELATED SPECIFICATIONS TO ARCHITECT FOR RESOLUTION PRIOR TO START OF CONSTRUCTION. FAILURE TO VERIFY ALL CONDITIONS AFFECTING THE WORK AND FAILURE TO REPORT DISCREPANCIES WILL NOT RELIEVE THE CONTRACTOR OF COMPLETE COORDINATION OF ALL ASPECTS OF THE WORK.
3. ALL NEW SWITCHING, THERMOSTATS, OUTLETS, SECURITY, OR SIMILAR DEVICE LOCATIONS SHALL BE REVIEWED WITH ARCHITECT IN WALK THROUGH PRIOR TO PLACING IN FIELD.
4. ALL MATERIALS TO REMAIN ARE TO BE PROTECTED DURING CONSTRUCTION. CONTRACTOR IS RESPONSIBLE FOR REPAIRING ANY DAMAGE.
5. NOT USED
6. COORDINATE ALL WORK WITH BASE SCOPE DRAWINGS & SPECIFICATIONS.
7. CONTRACTOR TO RESTORE ANY EXISTING FIRE PROOFING TO PRESCRIBED RATING.
8. ALL DOORS TO BE LOCATED 6" FROM NEAREST WALL U.O.N.
9. NOT USED
10. ANY CONTRACTOR OR SUBCONTRACTOR THAT WORKS ON THE PROJECT MUST PROVIDE A "RELEASE OF LIENS," SEE SPECIFICATIONS FOR DETAILS.
11. ALL UTILITY SHUTDOWNS THAT IMPACT WILL NEED TO BE DURING NON-BUSINESS/OPERATING HOURS AND MUST BE COORDINATED WITH THE PROPERTY MANAGER AT LEAST 72 HOURS IN ADVANCE.
12. CONTRACTORS MUST NOT PARK IN THE FIRE LANE OR THE ROADWAYS, SEE DESIGNATED AREAS
13. CONTRACTORS MUST CLEAN UP COMMON AREA DAILY, ENSURING THE PARKING LOT AND SIDEWALKS ARE NEAT, CLEAN, AND FREE OF SHARP METAL OBJECTS THAT MAY BE DROPPED DURING DEMOLITION.

DESCRIPTION OF WORK:

EXPANSION OF CURRENT OFFICE SUITE 220 INTO OFFICE SUITE 215. ADDING AND FITTING-OUT 4,494 SF OF OFFICE SPACE

CONSTRUCTION DOCUMENTS

OWNER
ABESHUSE STUDIO PRODUCTIONS
158 Elmwood Road
South Salem, NY 10590

M/E/P PROFESSIONAL ENGINEER


ACOUSTIC ENGINEER

JAFFE HOLDEN
Russell Cooper
114-A Washington Street
Norwalk, CT 06854
PH: 203.838.4167 X113

ARCHITECT


FAREWELL ARCHITECTS LLC
759 STATE ROAD
PRINCETON, NJ 08540

PH: 609.681.2484
EMAIL: CONTACT@FAREWELL-ARCHITECTS.COM

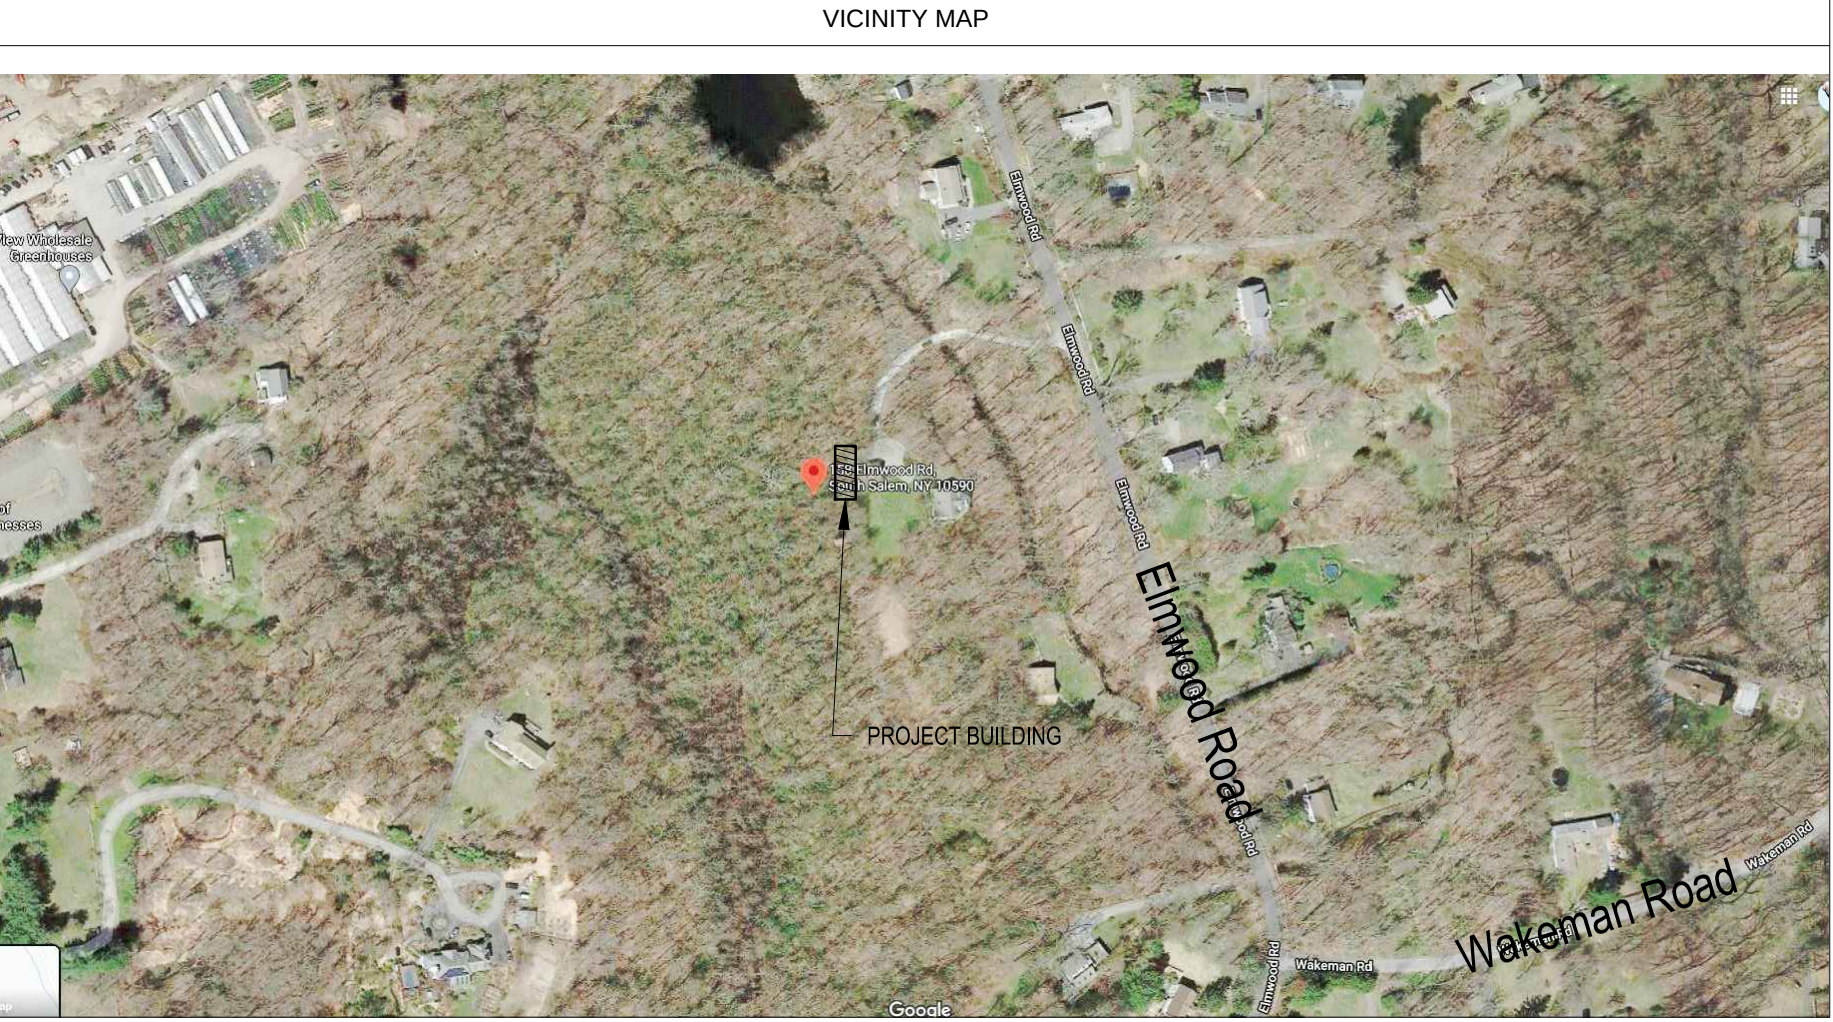


BUILDING PROPERTY INFORMATION	
LOT #	12.10
BLOCK #	7.15
LOT SIZE	9,511 ACRES
APPLICABLE CODES	
BOOK	EDITION
IBC	NJ 2018
IMC	2015
ASHRAE	90.1-2013
IECC	2015
ANSI	A117.1 - 2017
NUAC	5.23-6 & 7
NSPC	2015
NEC	2017
IFGC	2015
IPC	2015

CONSTRUCTION PLAN LEGEND	
	FLOOR HEIGHT
	WALL TYPE TAG
	BUILDING SECTION TAG
	WALL SECTION TAG
	ELEVATION TAG
	ORIENTATION GRID
	REVISION VERSION TAG
	REVISION CLOUD
DWG. TYPE - LOCATION SCALE = X-XX' = X-XX"	
ROOM NUMBER ROOM NAME	
SQUARE FOOTAGE	

 	INTERIOR ELEVATION TAG
	DIMENSION
	KEY NOTE
	NOTE
	CONSTR. NOTE
	ENLARGED PLAN TAG
	DRAWING ORIGIN INDICATOR
	WINDOW TAG
	DOOR TAG
	BREAKLINE
	DIRECTION DUE NORTH

[illegible][illegible]

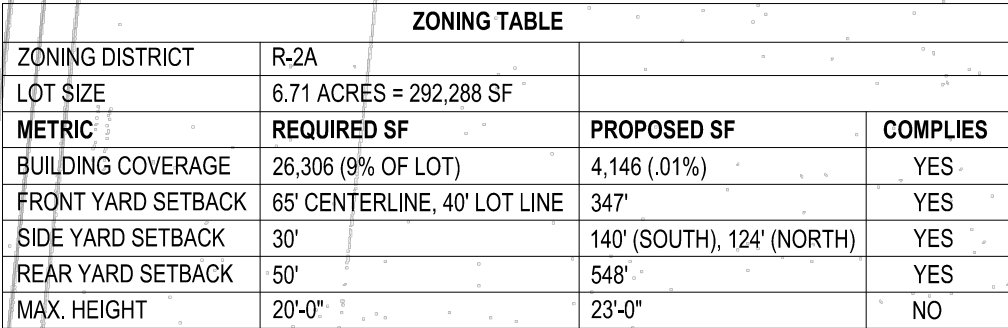

T 609-681-2484
F 609-681-2483
759 State Road
Princeton, NJ 08540
www.farewell-architects.com

[illegible]

Abeshouse Barn Addition
158 Elmwood Road
South Salem, NY, 10590

Project No	2101
Drawing Title	SITE PLAN

FILENAME


A000

ALL CERTIFICATIONS HEREON ARE VALID FOR THE MAP AND COPIES THEREOF ONLY IF SAID MAP OR COPIES BEAR THE IMPRESSED SEAL OF THE SURVEYOR WHOSE SIGNATURE APPEARS HEREON. THE CERTIFICATIONS HEREIN ARE NON-TRANSFERABLE.

1 SITE PLAN
SCALE: 1"=30'-0"

HEREBY CERTIFY TO _____
ADAM A. TESTA _____

NOTES:

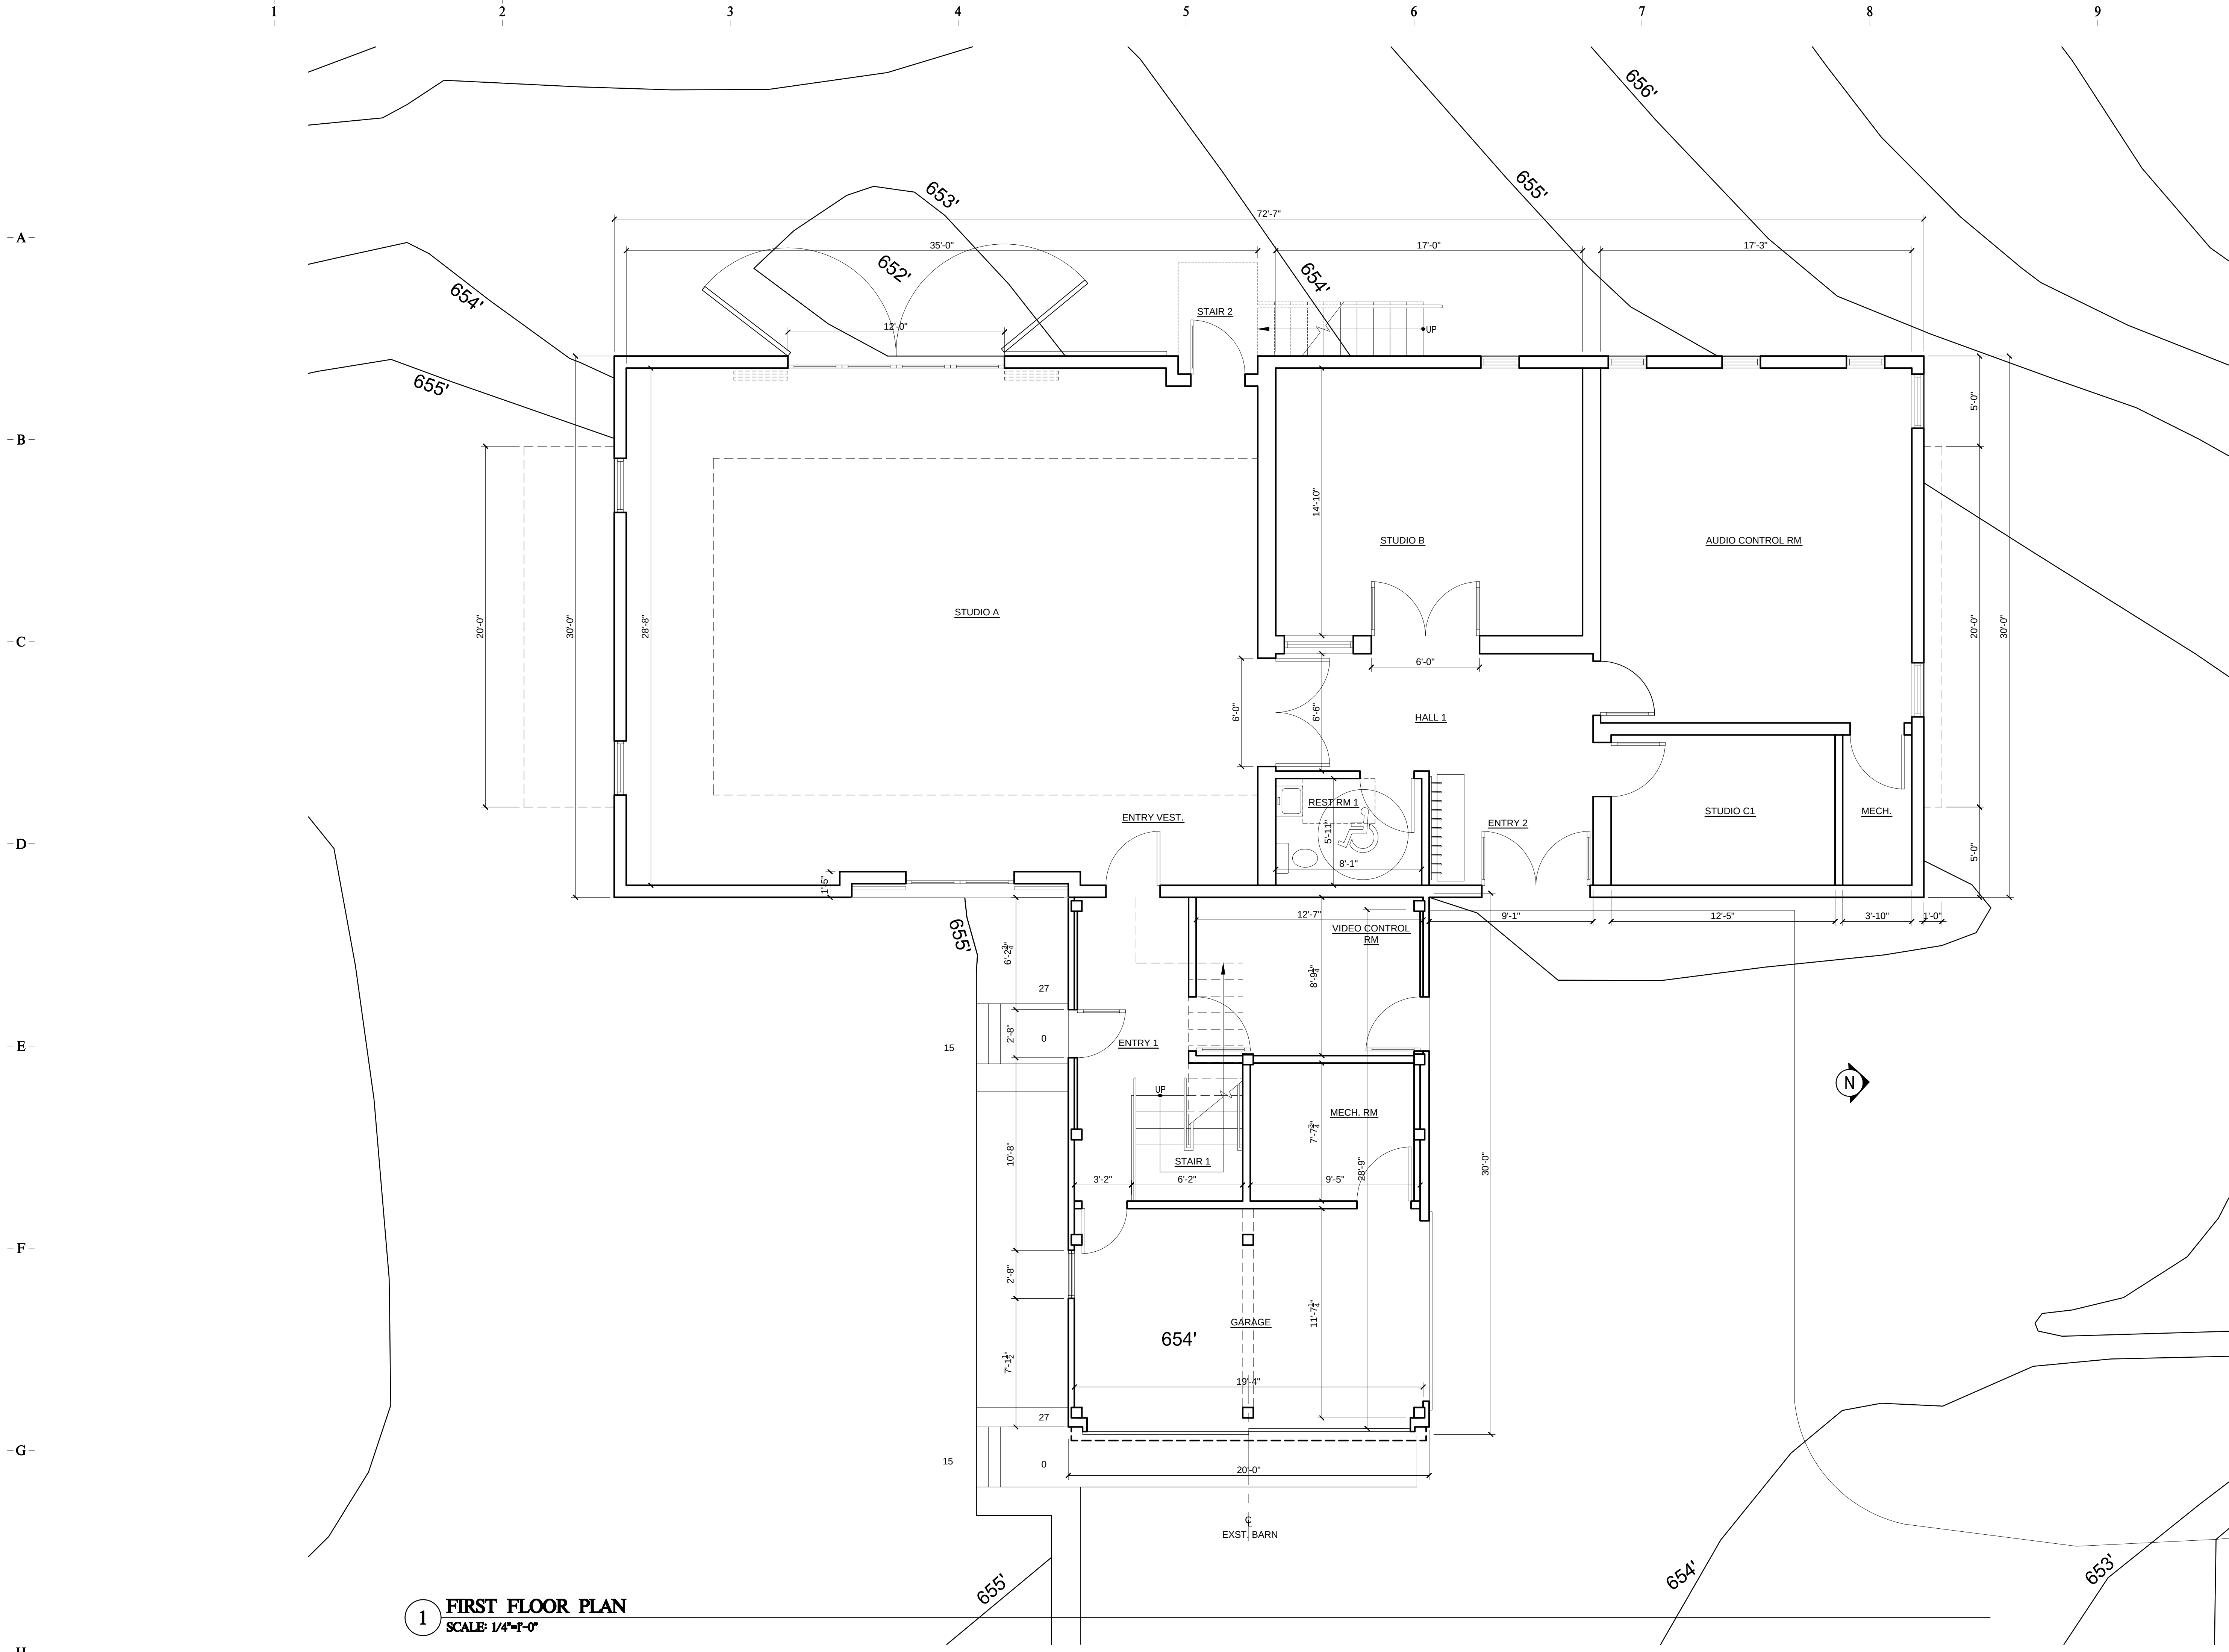

Michael Farewell FAIA
NY - 028911

T 609-681-2484
F 609-681-2483
759 State Road
Princeton, NJ 08540
www.farewell-architects.com



Drawn By
MTS

Checked By
MF

Date	Issue	No.
06/12/2021	REVIEW	0
07/22/2021	REVIEW	0

Abeshouse Barn Addition
158 Elmwood Road
South Salem, NY, 10590

Project No 2101

Drawing Title
FIRST FLOOR PLAN

File Name
FILENAME

A101

1 2 3 4 5 6 7 8 9

-A-

-B-

-C-


-D-

-E-

-F-

-G-

-H-

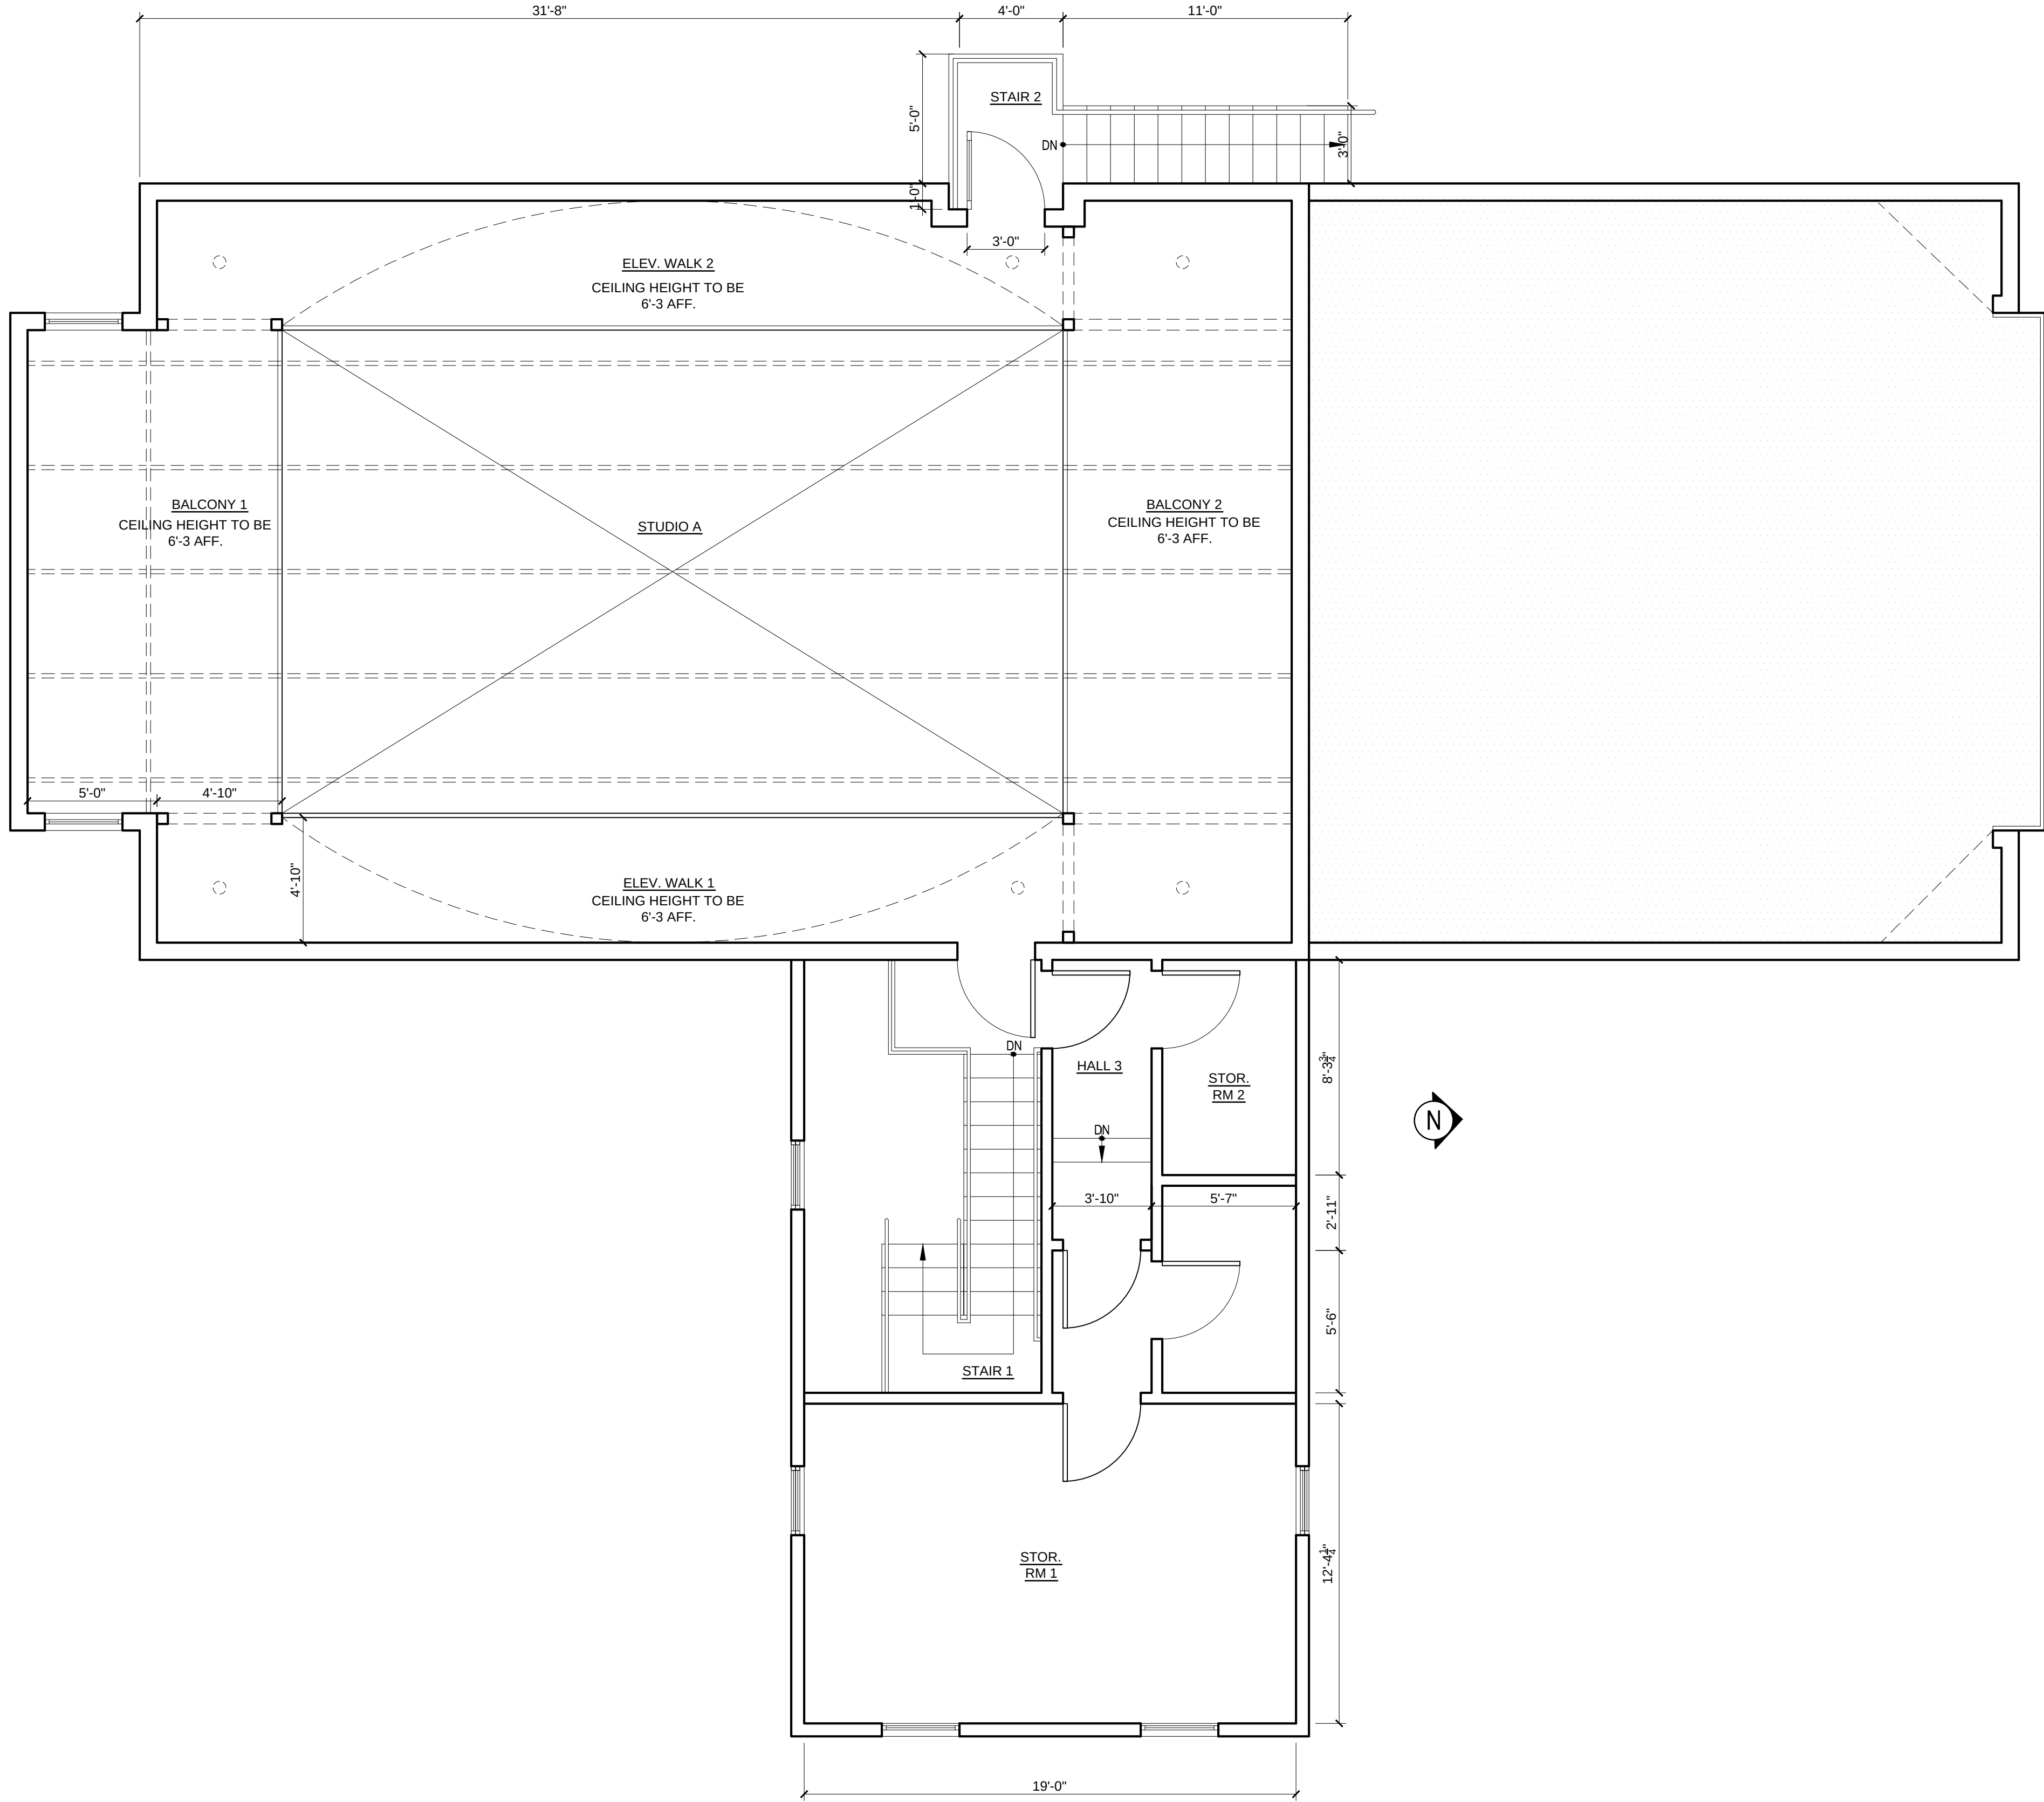

1 MEZZANINE FLOOR PLAN
SCALE: 1/4"=1'-0"

Michael Farewell FAIA
NY - 028911

T 609-681-2484
F 609-681-2483
759 State Road
Princeton, NJ 08540
www.farewell-architects.com



Drawn By
MTS

Checked By
MF

Date	Issue	No.
06/12/2021	REVIEW	0
07/22/2021	REVIEW	0

Abeshouse Barn Addition
158 Elmwood Road
South Salem, NY, 10590

Project No
2101

Drawing Title
MEZZANINE
FLOOR PLAN

File Name
FILENAME

A102

[illegible]

1

2

3

4


5

6


—

8


9

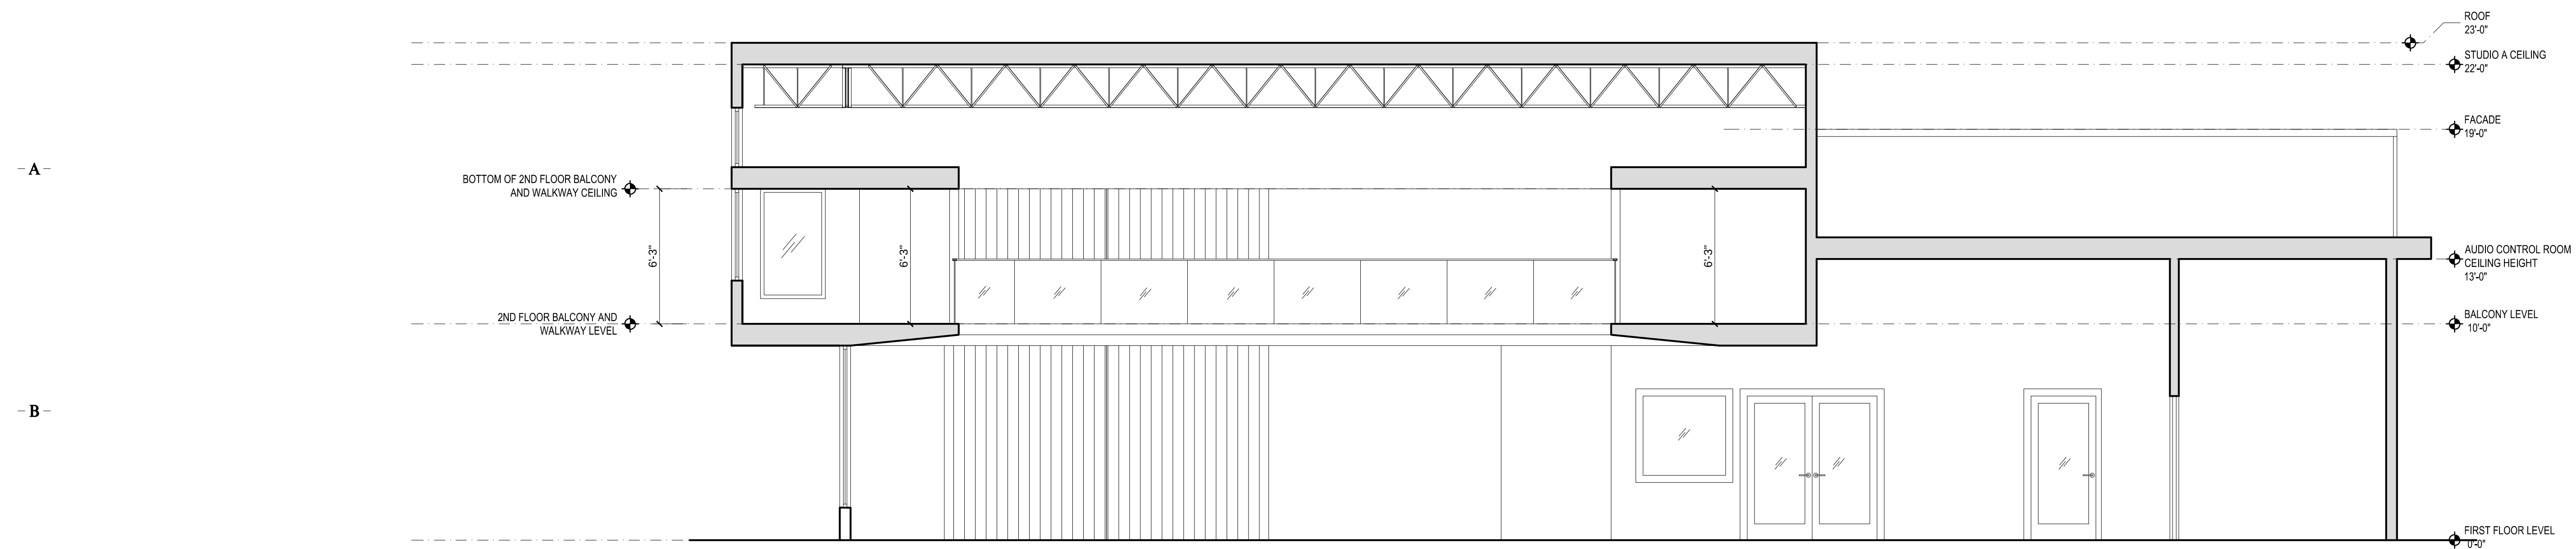

2 NORTH SOUTH SECTION
SCALE: 1/4"=1'-0"

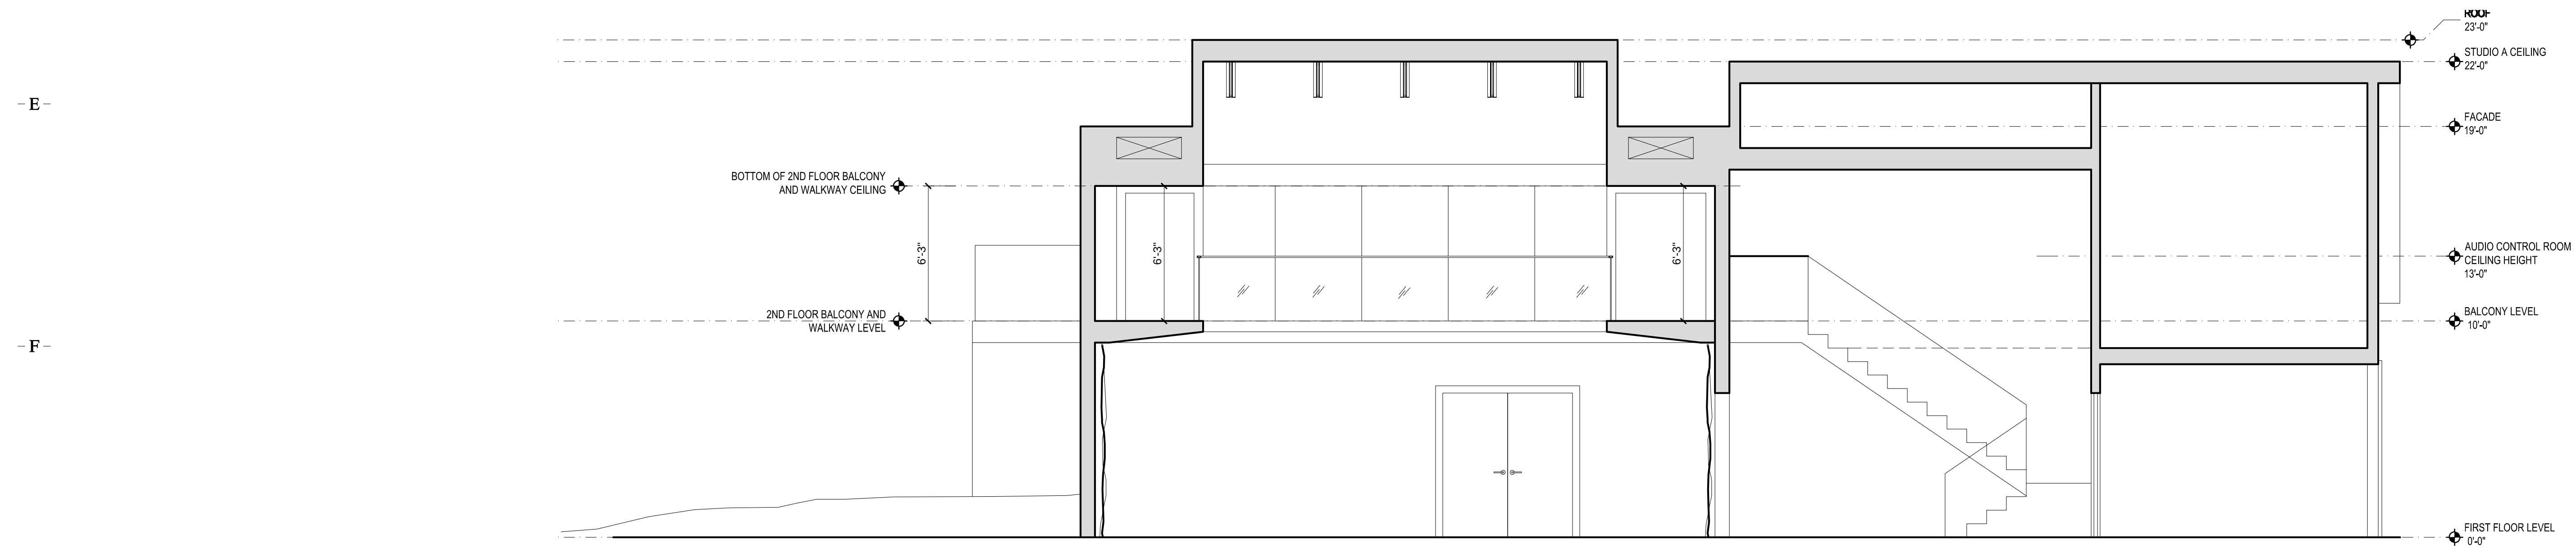

1 EAST WEST SECTION
SCALE: 1/4"=1'-0"

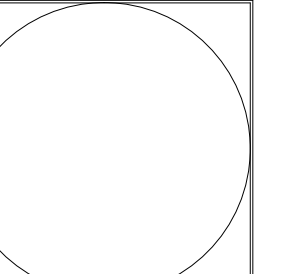

Michael Farewell FAIA
NY - 028911

T 609-681-2484
F 609-681-2483
759 State Road
Princeton, NJ 08540
www.farewell-architects.com



Drawn By
MTC

Checked By	
------------	--

Issue	No.
REVIEW	0
REVIEW	0

[illegible]

Abeshouse Barn Addition

200 Elmwood Road
South Salem, NY, 10590



Project No
2101

Working Title

SECTIONS

File Name
FILENAME

A300

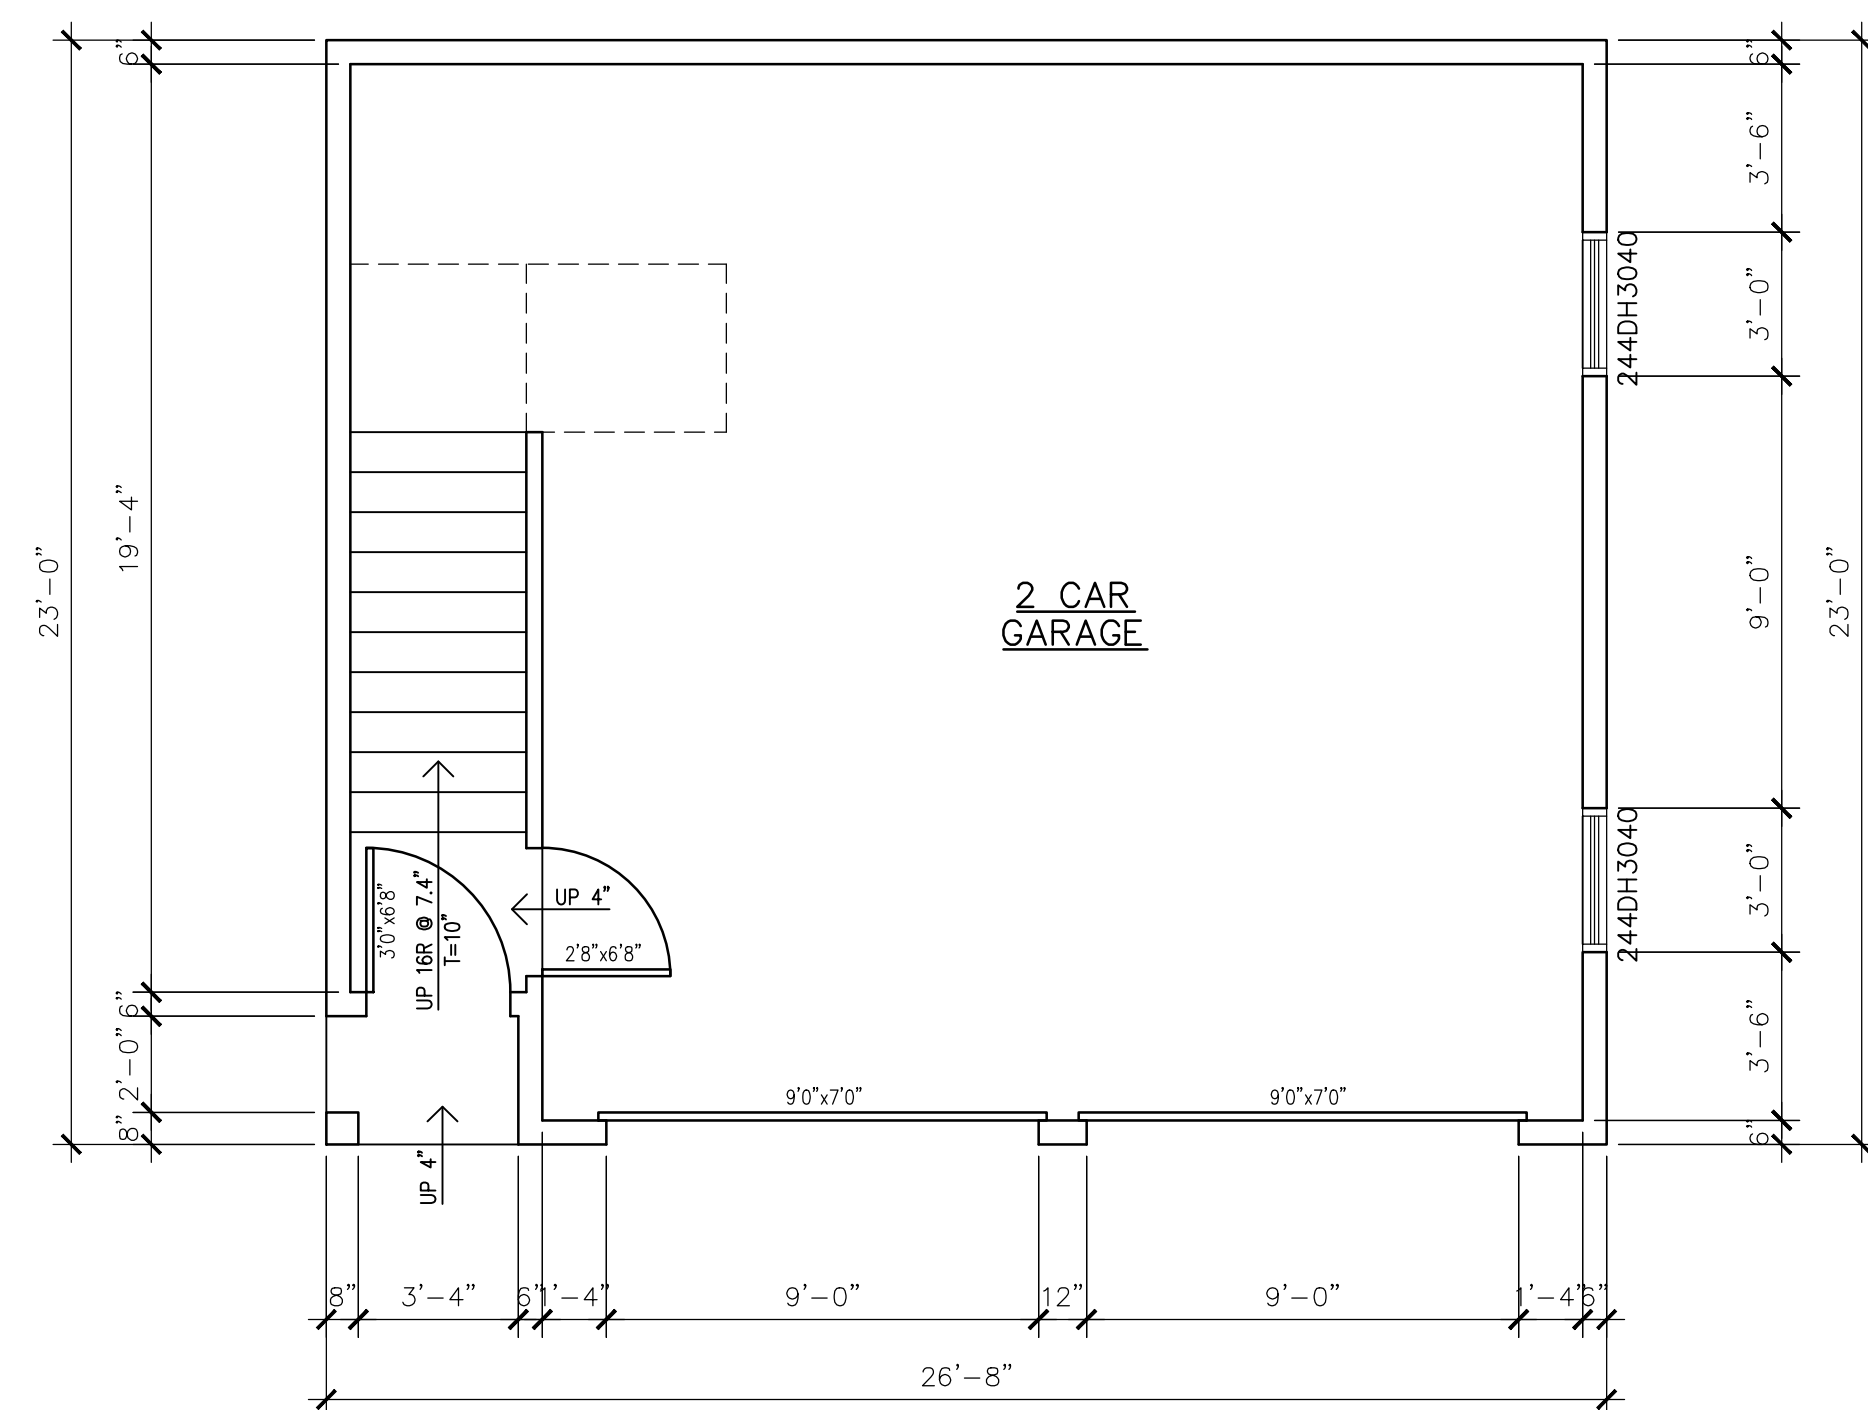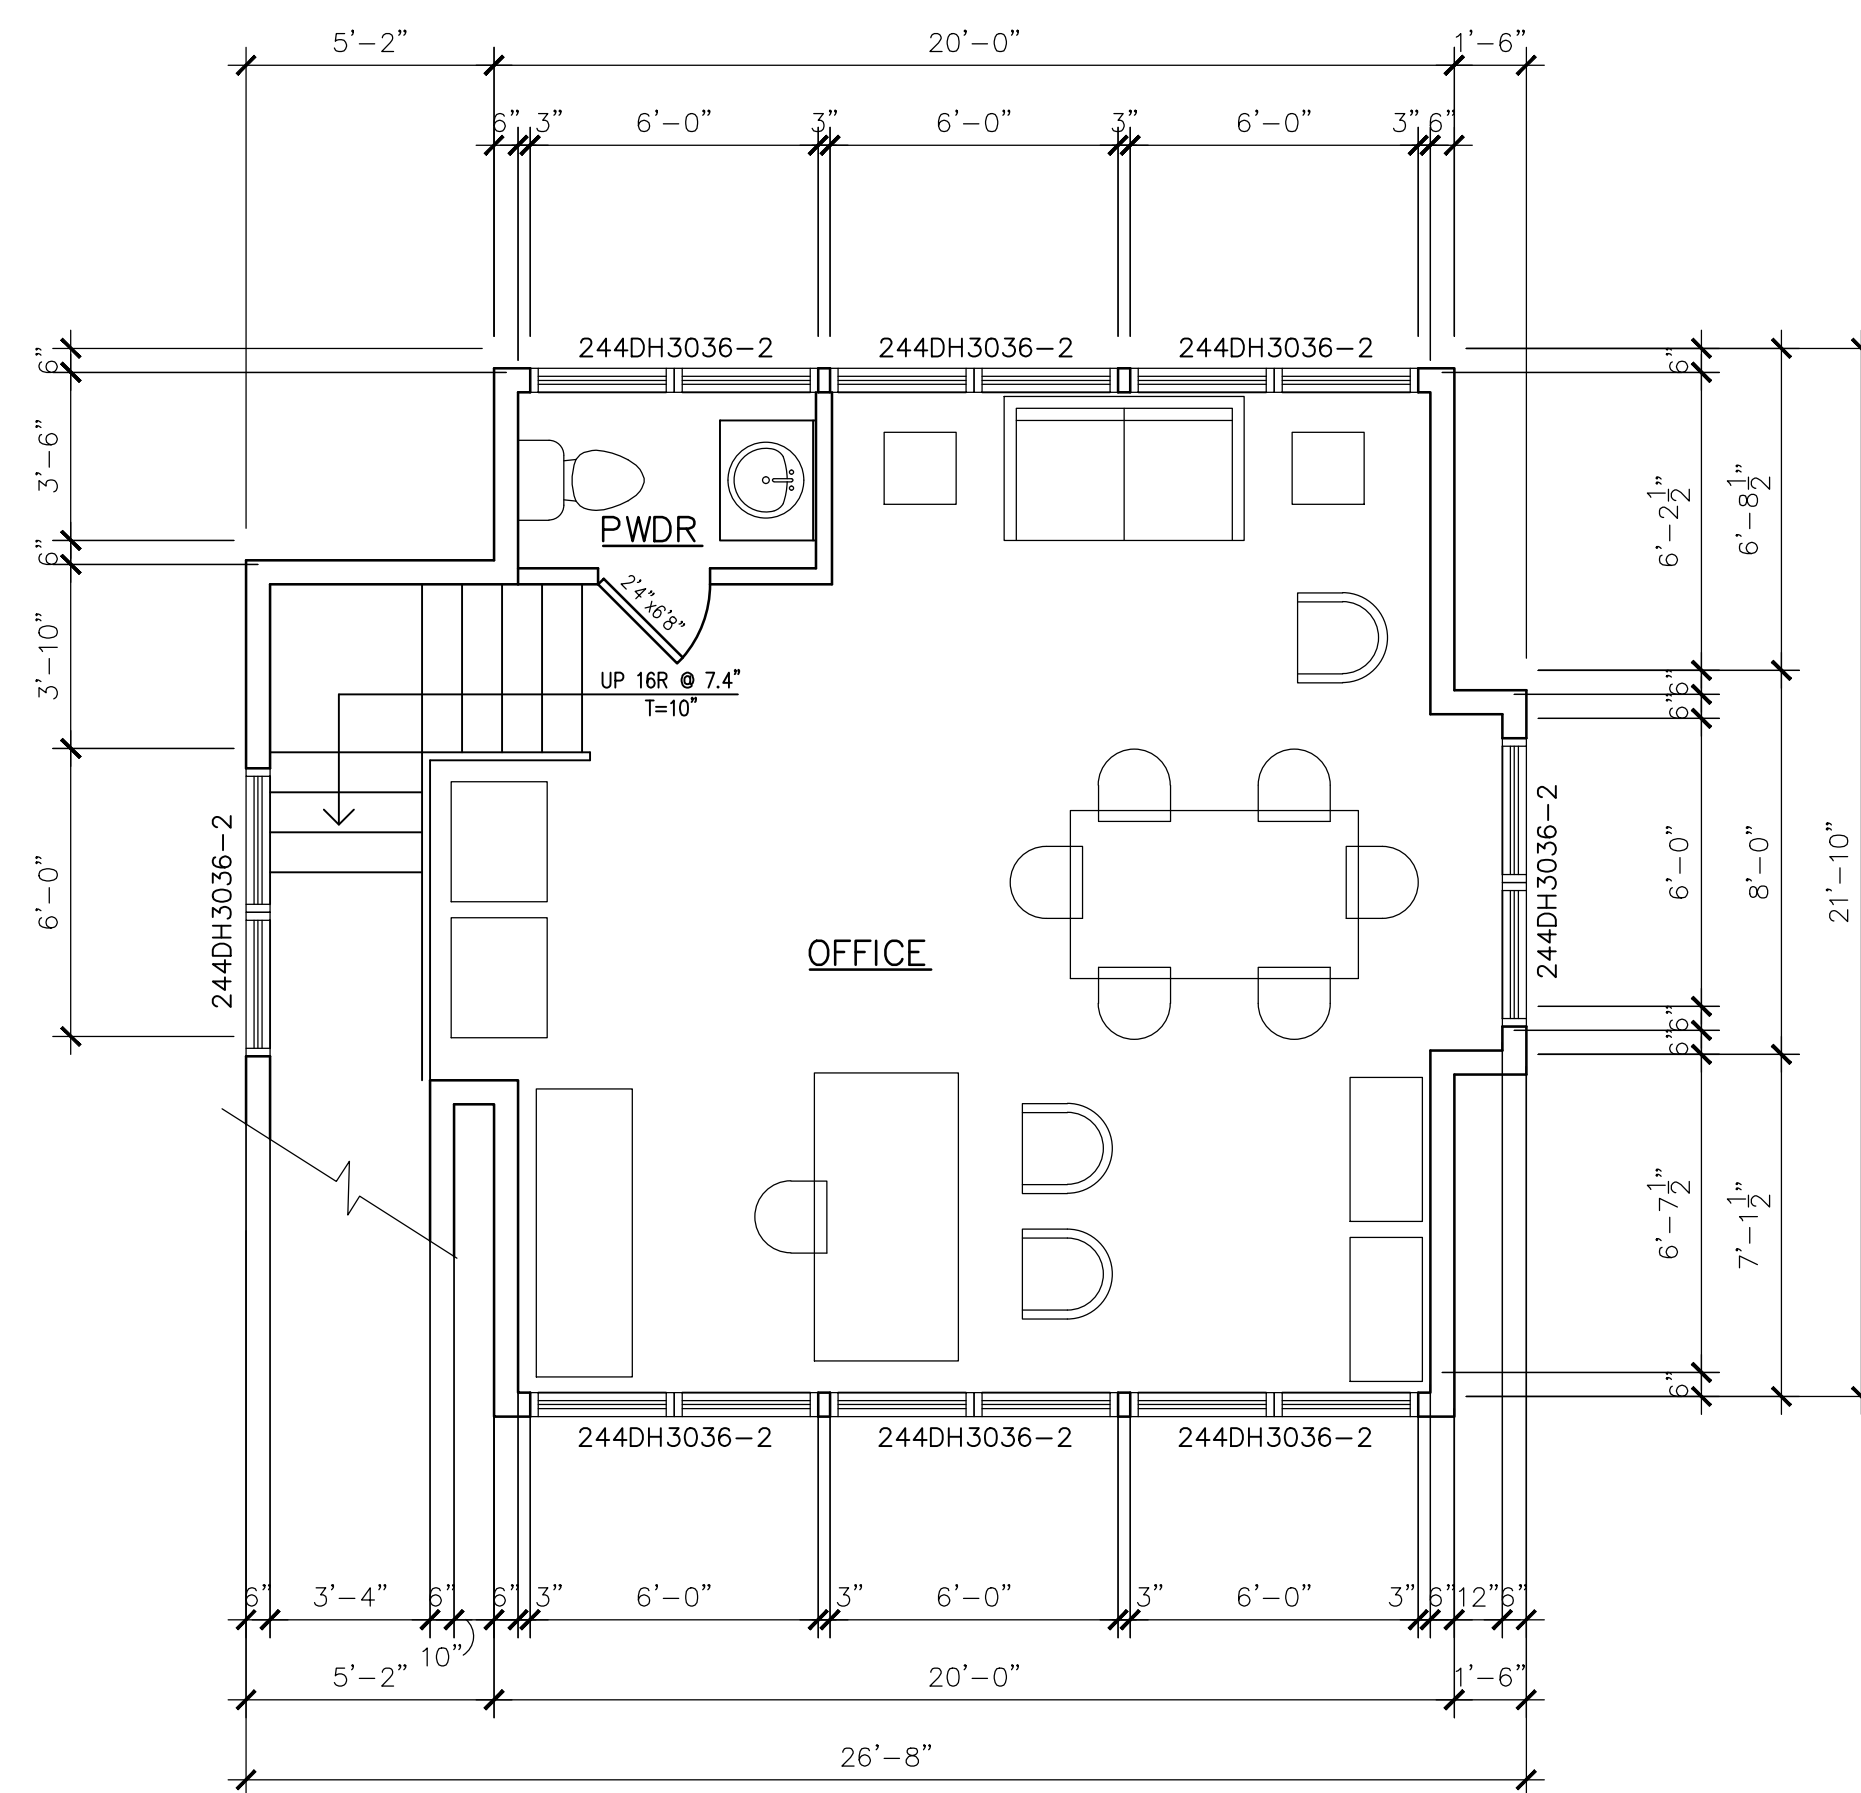
$$\begin{array}{r} 1\text{ST FL} = 600 \text{ SF} \\ 2\text{ND FL} = 481 \text{ SF} \\ \hline \text{TOTAL AREA} = 1,081 \text{ SF} \end{array}$$
REVISIONS

SEAL

CROSS RIVER ARCHITECTS, LLC

914.763.5887
FAX 914.763.8409


PROJECT
CAMPBELL RESIDENCE GARAGE REPLACEMENT
34 OLD POND ROAD
SOUTH SALEM, NY 10590

P.O. BOX 384
19 NO. SALEM RD. 2nd FL.
CROSS RIVER, N.Y. 10518

PROJECT	CAMPBELL RESID
ADDRESS	34 OLD POND ROAD SOUTH SALEM, NY 10
TITLE	FLOOR PLANS
DATE	FEBRUARY 7, 2021


DRAWING

$$A_1$$

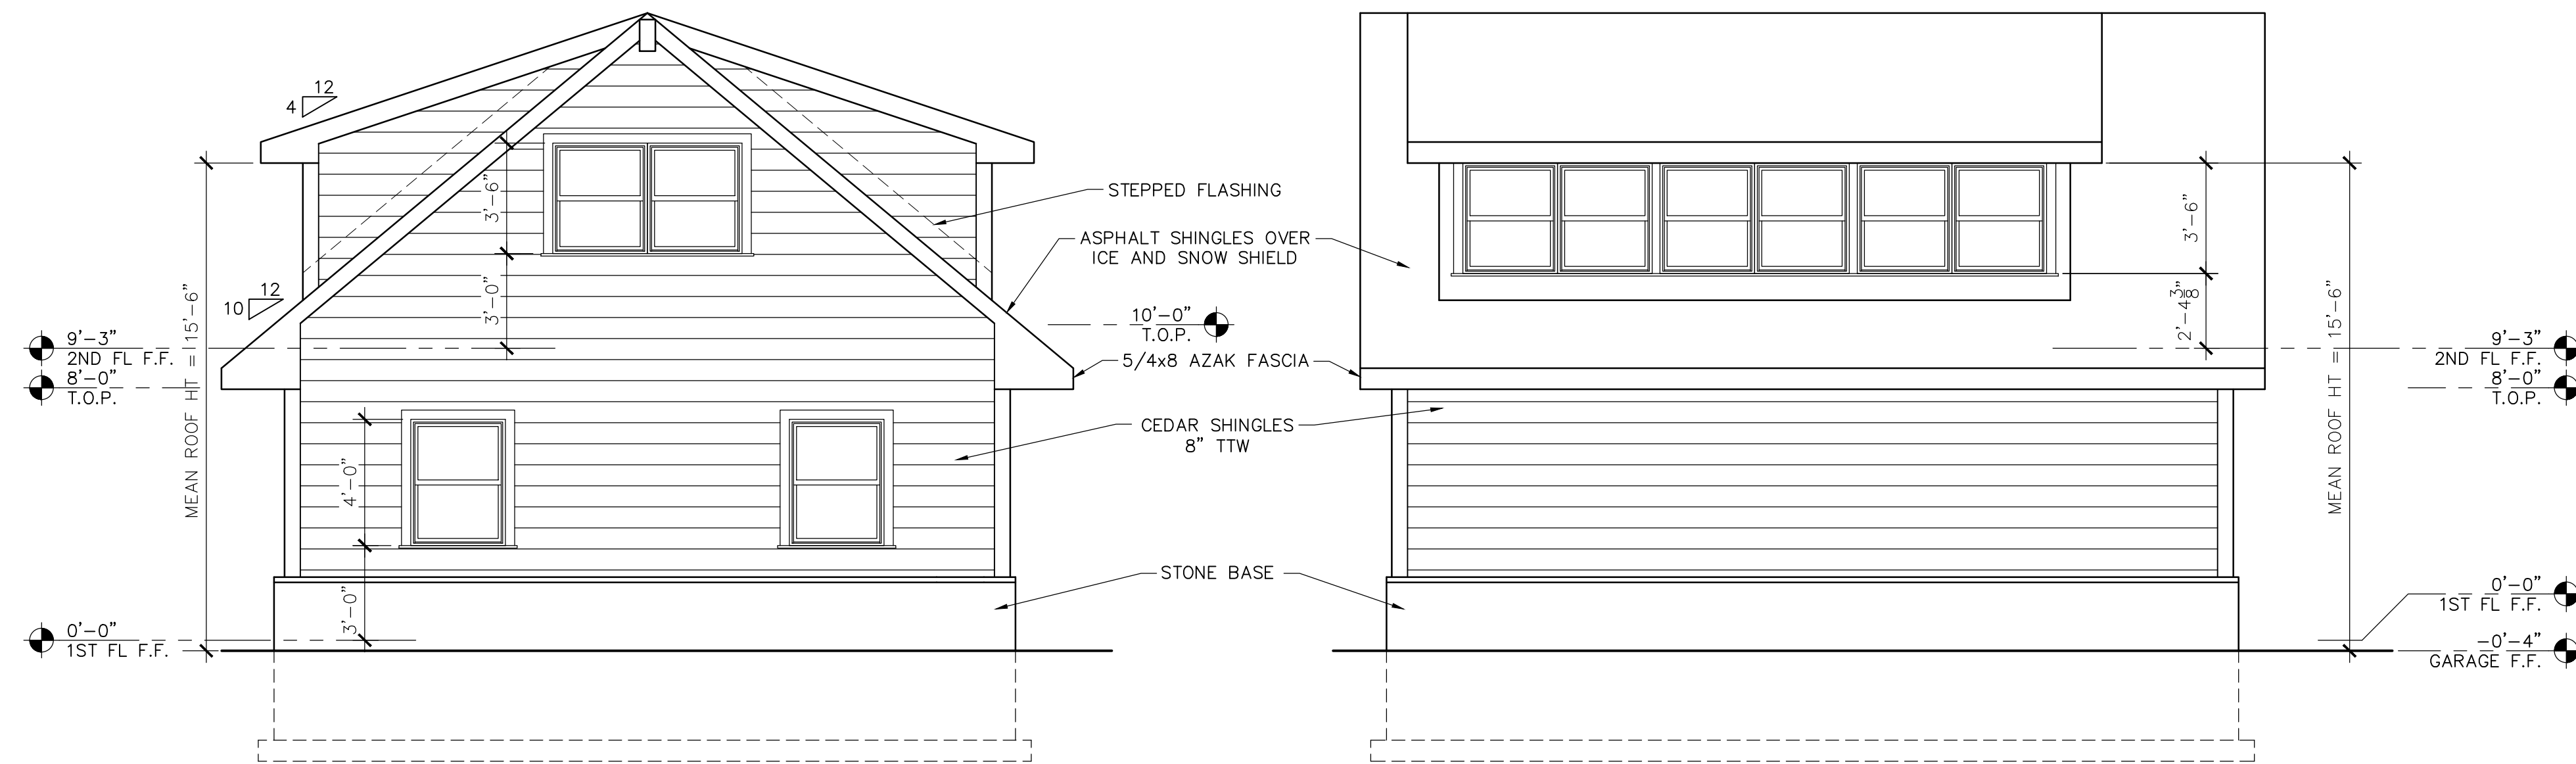

4 SOUTH ELEVATION
SCALE: 1/4" = 1'-0"

3 EAST ELEVATION
SCALE: 1/4" = 1'-0"

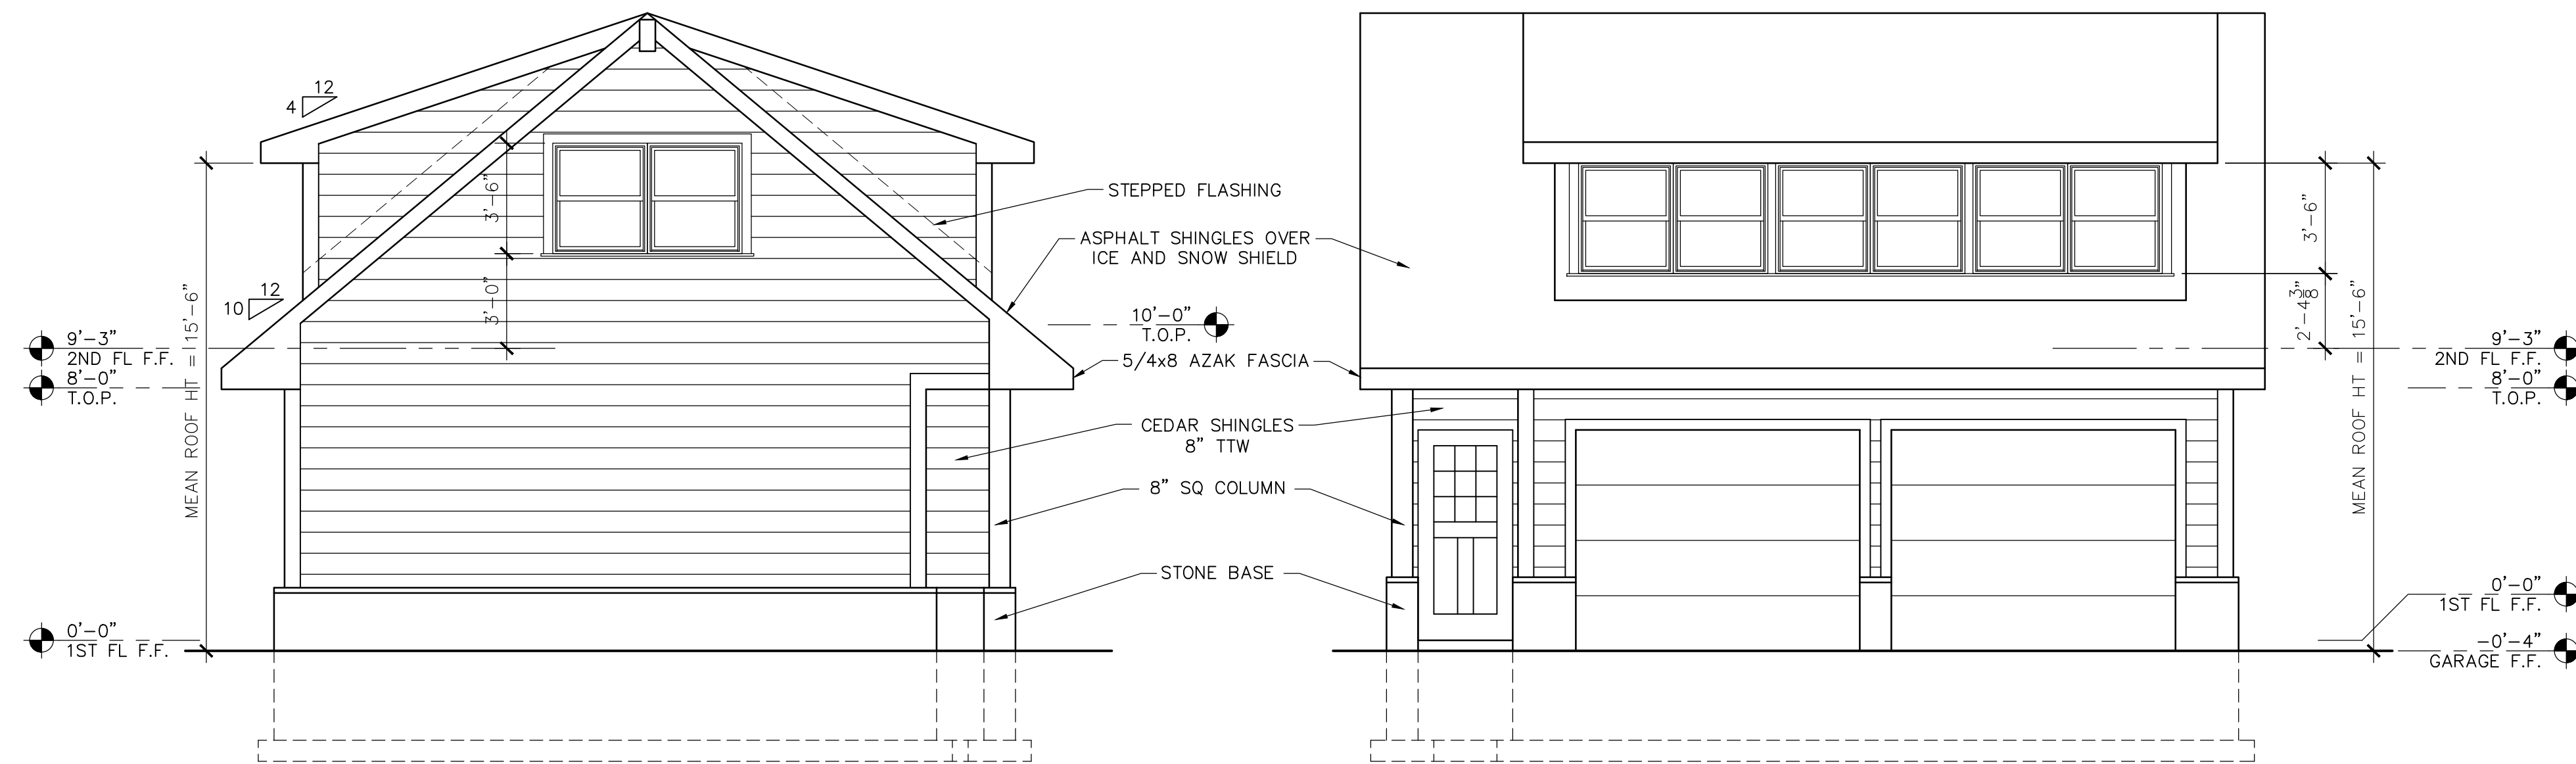

2 NORTH ELEVATION
SCALE: 1/4" = 1'-0"

1 WEST ELEVATION
SCALE: 1/4" = 1'-0"

REVISIONS			
No.	Desc.	Date	

SEAL

CROSS RIVER ARCHITECTS, LLC

ROBERT J. EBERTS R.A., PRINCIPAL


P.O. BOX 384
19 NO. SALEM RD., 2nd FL.
CROSS RIVER, N.Y. 10518

914.763.5887
FAX 914.763.8409

PROJECT CAMPBELL RESIDENCE GARAGE REPLACEMENT
34 OLD POND ROAD
SOUTH SALEM, NY 10590

TITLE EXTERIOR ELEVATIONS

DATE MARCH 30, 2021 | SCALE AS NOTED | PROJ. #

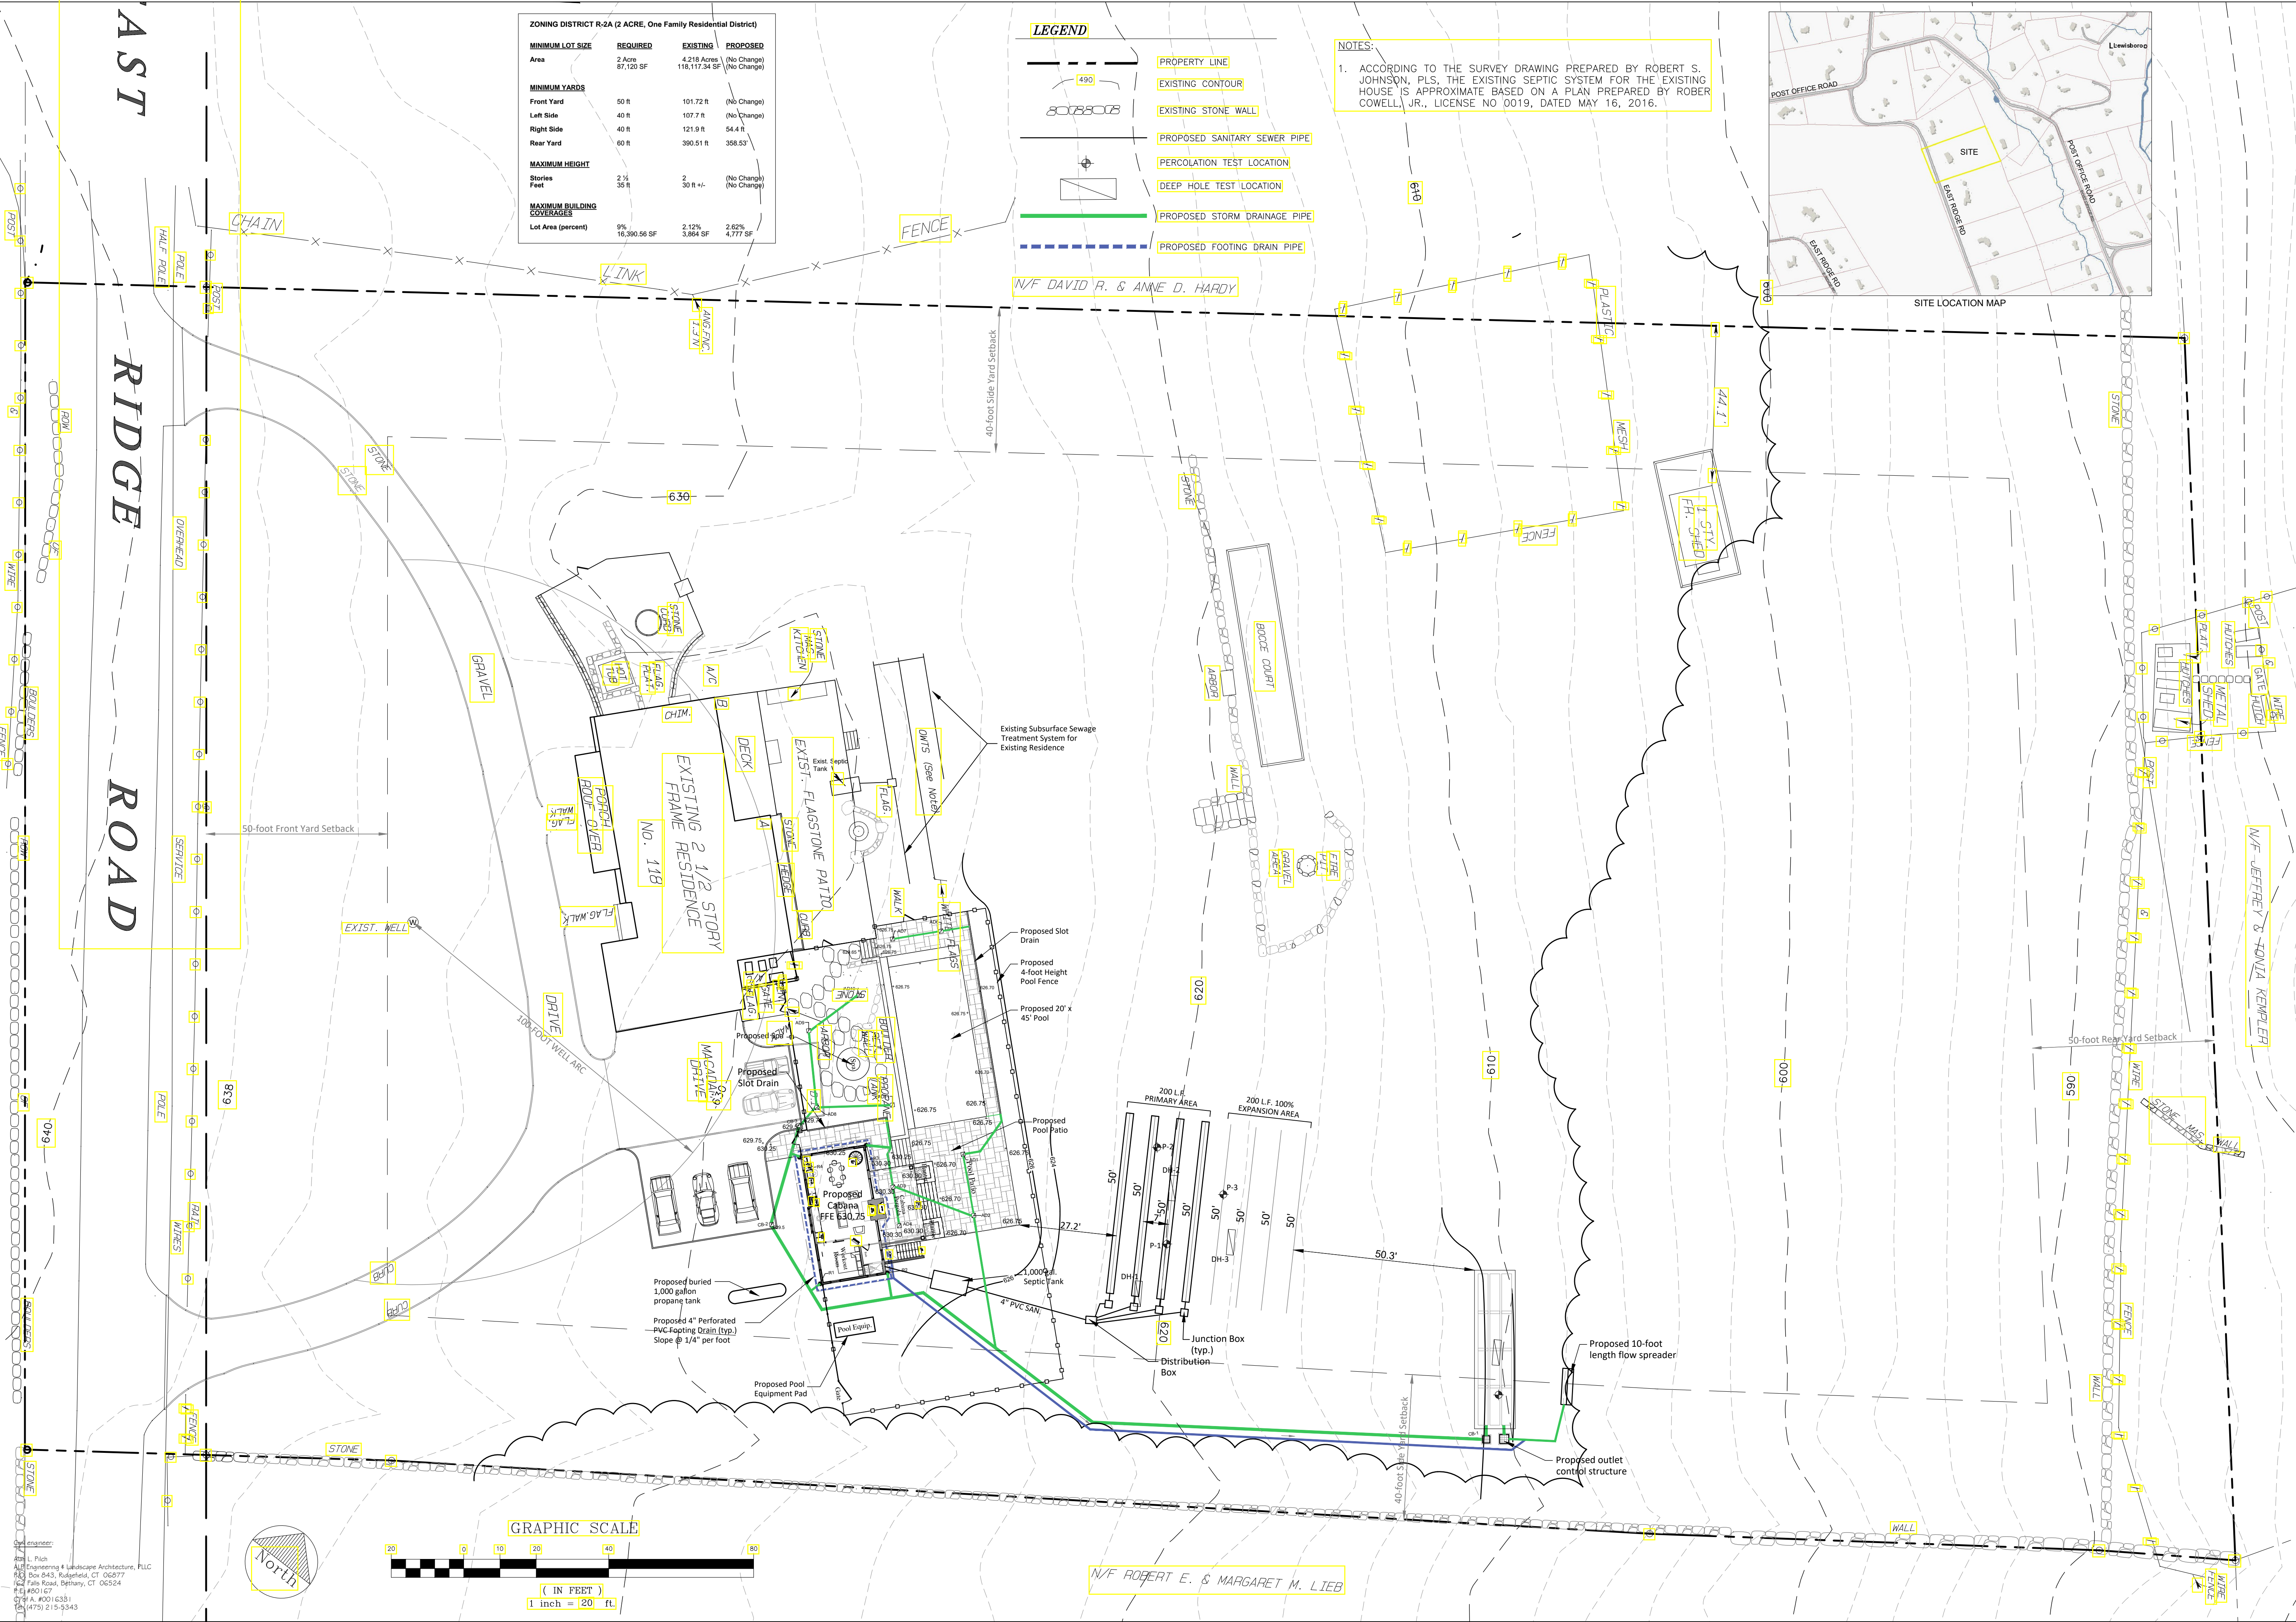

CONSULTANTS:

ARCHITECT:

Darren P. Mercer, Architect, PLLC
32 Flintlock Ridge Road
Katonah, NY 10536
Tel: (914) 391-4490

ISSUED:

6-3-21 ZBA Submission

OWNERSHIP AND USE OF DOCUMENTS

UNAUTHORIZED ALTERATIONS AND ADDITIONS TO THIS DRAWING IS A VIOLATION OF SECTION 7209(2) OF THE NEW YORK STATE EDUCATION LAW.

No part of these drawings shall be copied, disclosed to others or used in connection with any work or project other than for which they have been prepared without the express written consent of the licensed professional who prepared the document.

SEAL:

STATE OF NEW YORK
ALAN L. PILCH
No. 080167
LICENSED PROFESSIONAL ENGINEER

PROJECT NAME:

SCOTT RESIDENCE POOL PROJECT
118 East Ridge Road
Waccabuc, New York

ENGINEER & LANDSCAPE ARCHITECT:

ALP ENGINEERING & LANDSCAPE ARCHITECTURE, PLLC

P.O. Box 843 Ridgefield, CT 06877
Direct Tel: (475) 215-5343 Cell (203) 710-0587

Drawing Title:

Site Plan

Date: May 14, 2021

Dwn. by: alp


ID: Scott 118 E Ridge Rd. C05-14-2021

C-101








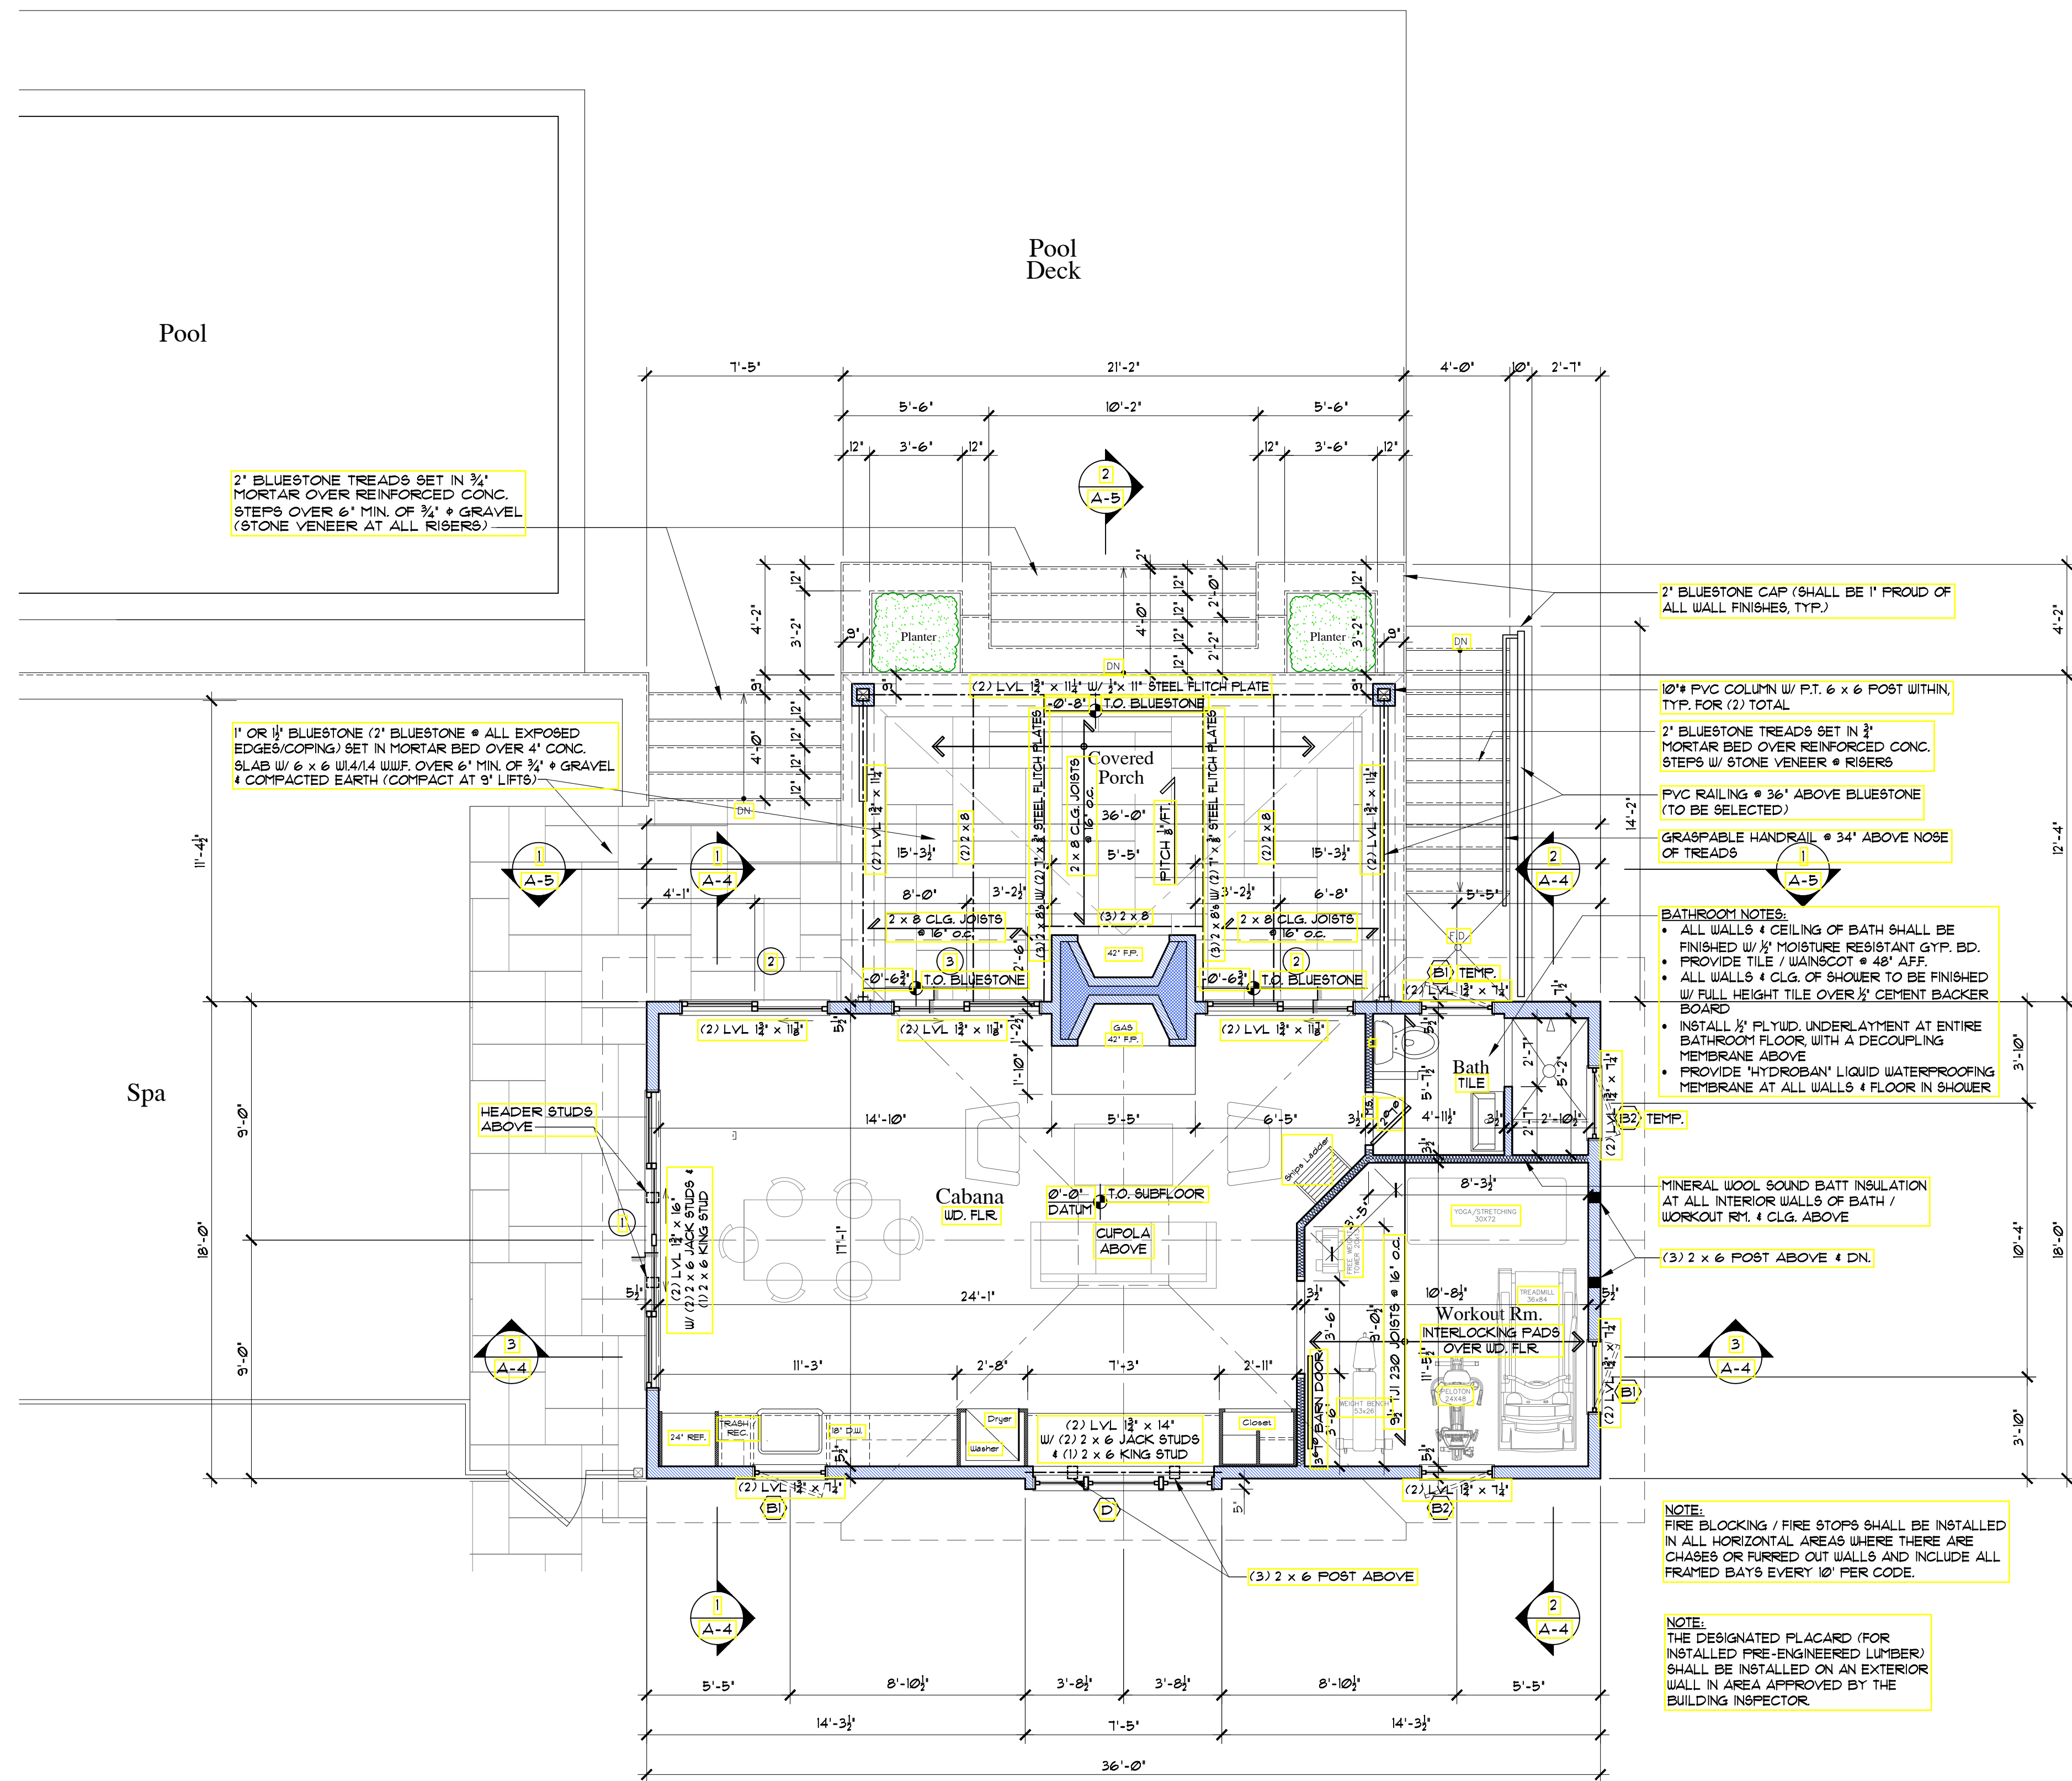


2 GROUND FLOOR PLAN
SCALE: 1/4" = 1'-0"

Revisions:		
△	Date:	Description:
	3/17/21	Design Devel. #2
	4/12/21	Issued for Bldg. Permit
	6-3-21	ZBA Submission

Drawing Title:	
GROUND FLOOR PLAN	
Date: 04/12/21	Scott Cabana
Scale: 1/4" = 1'-0"	
Drawn: DMMP	
Rev: --	
Job#: 21025	

A.1

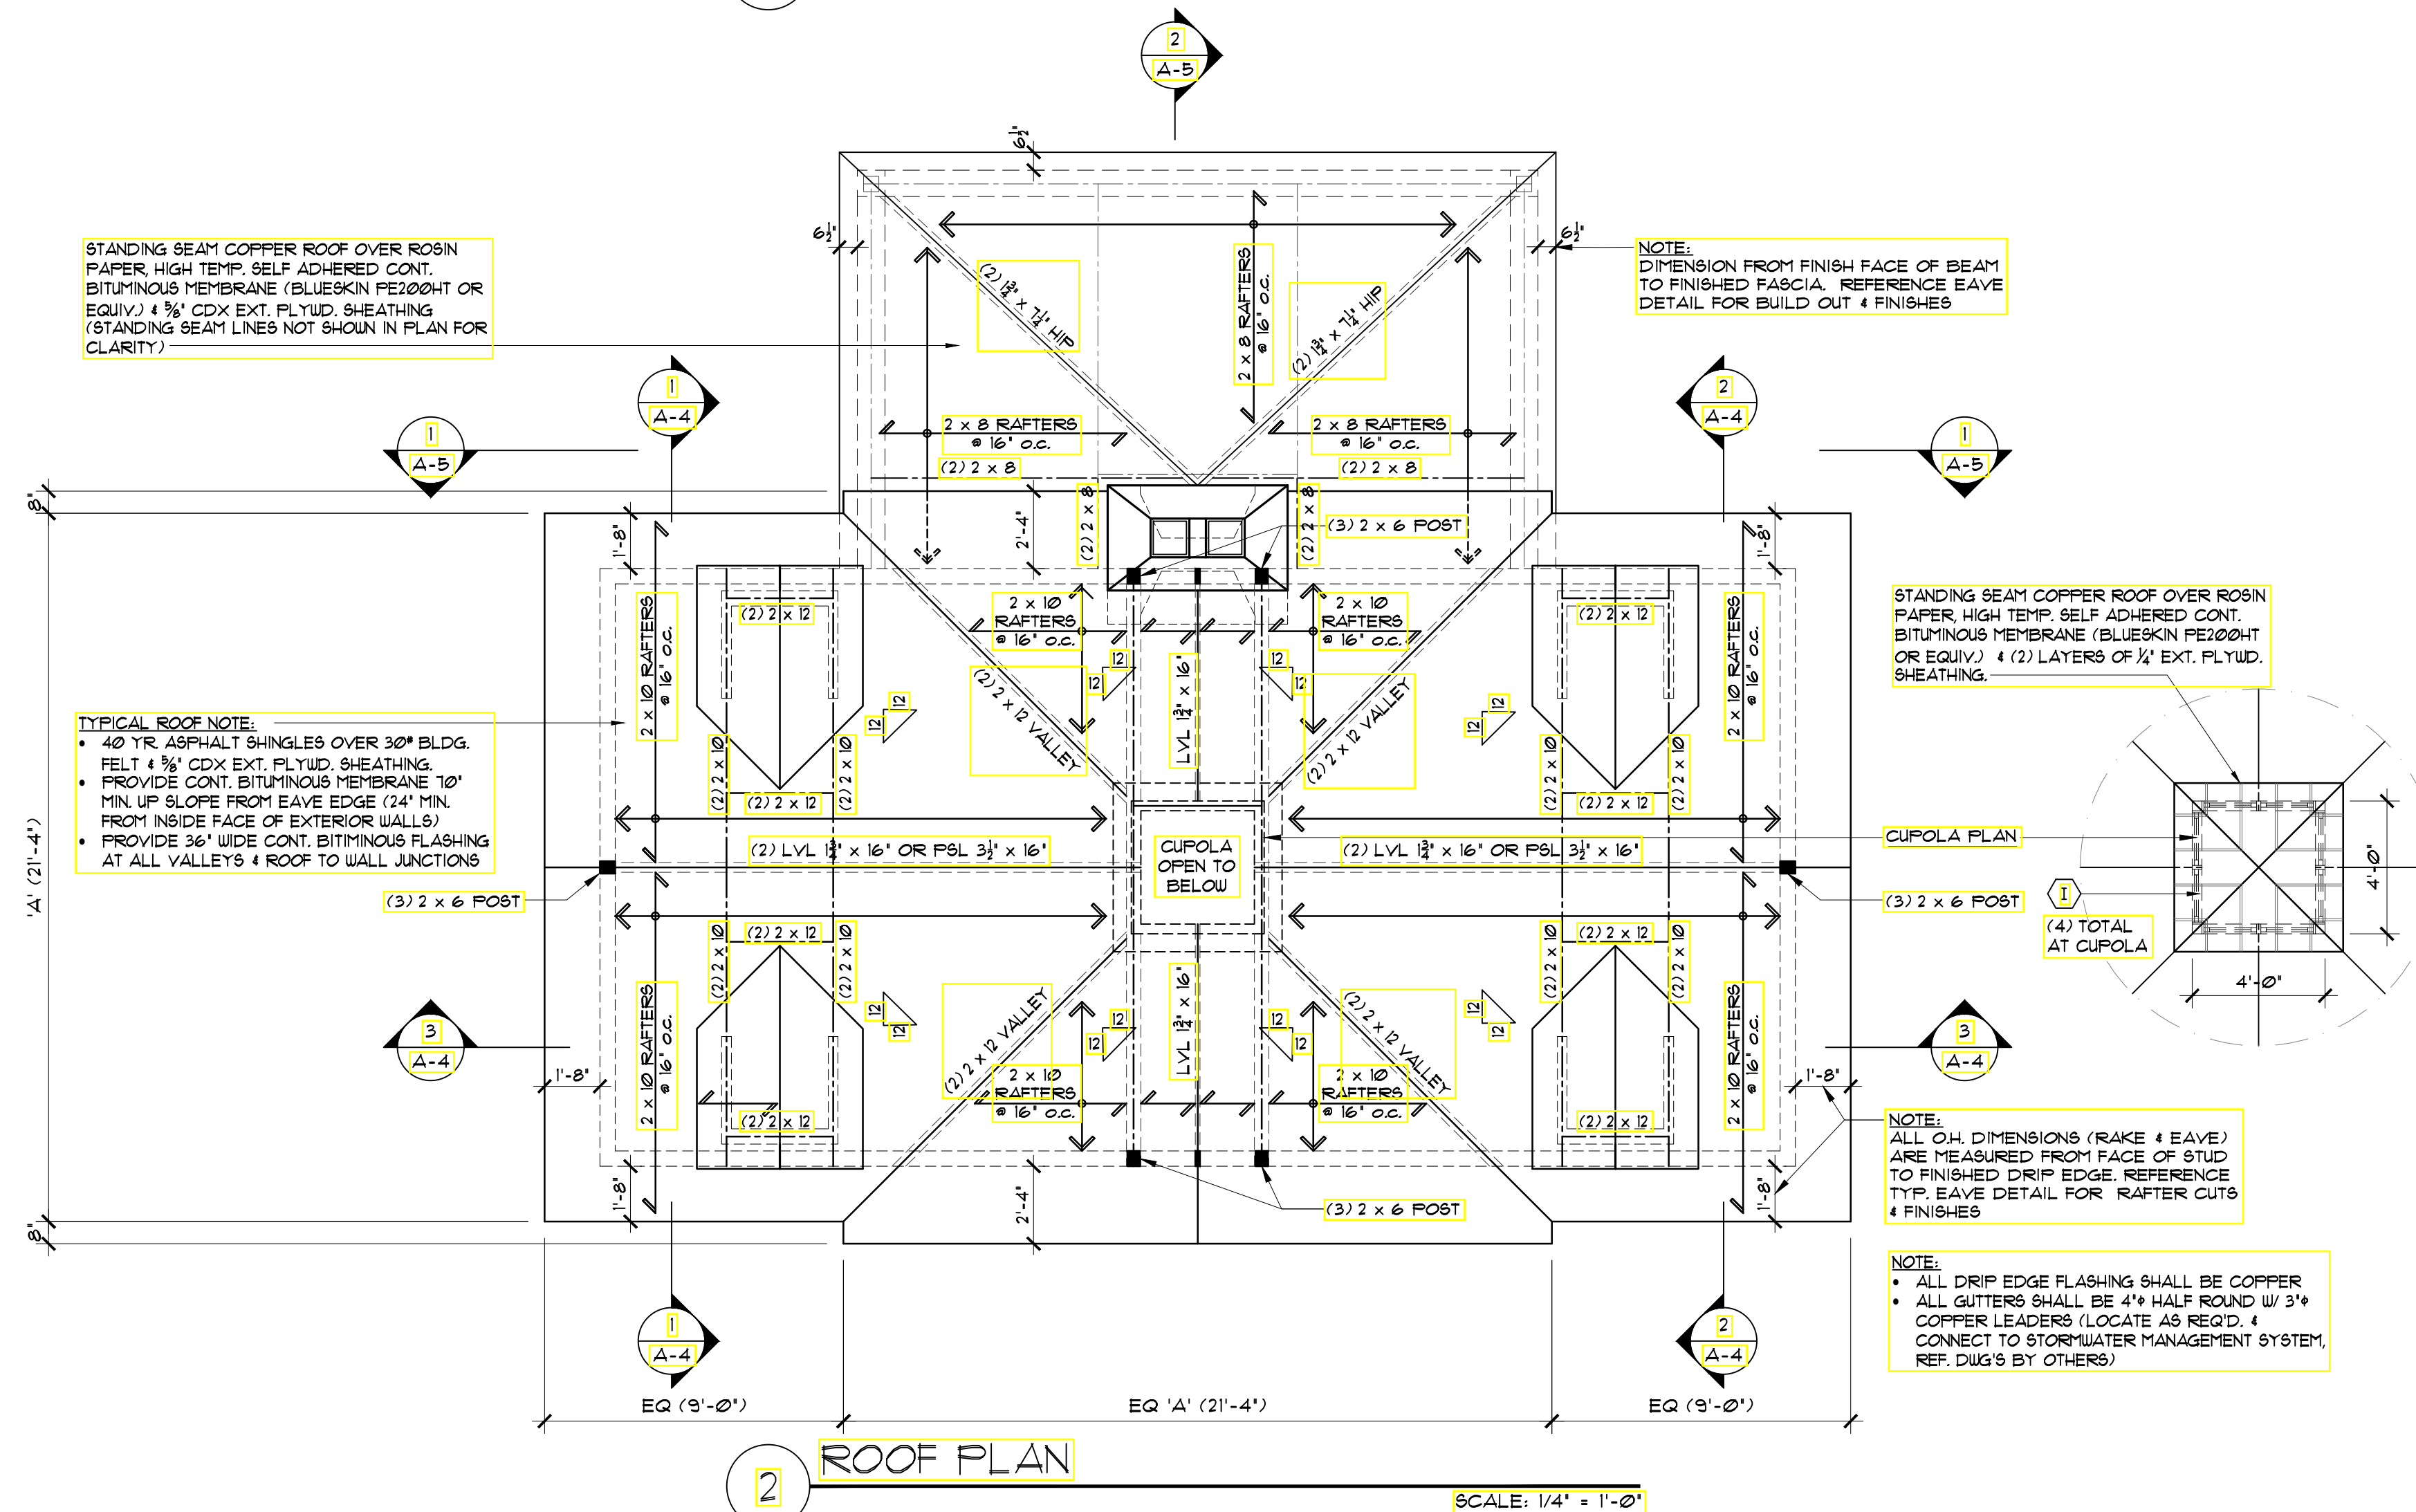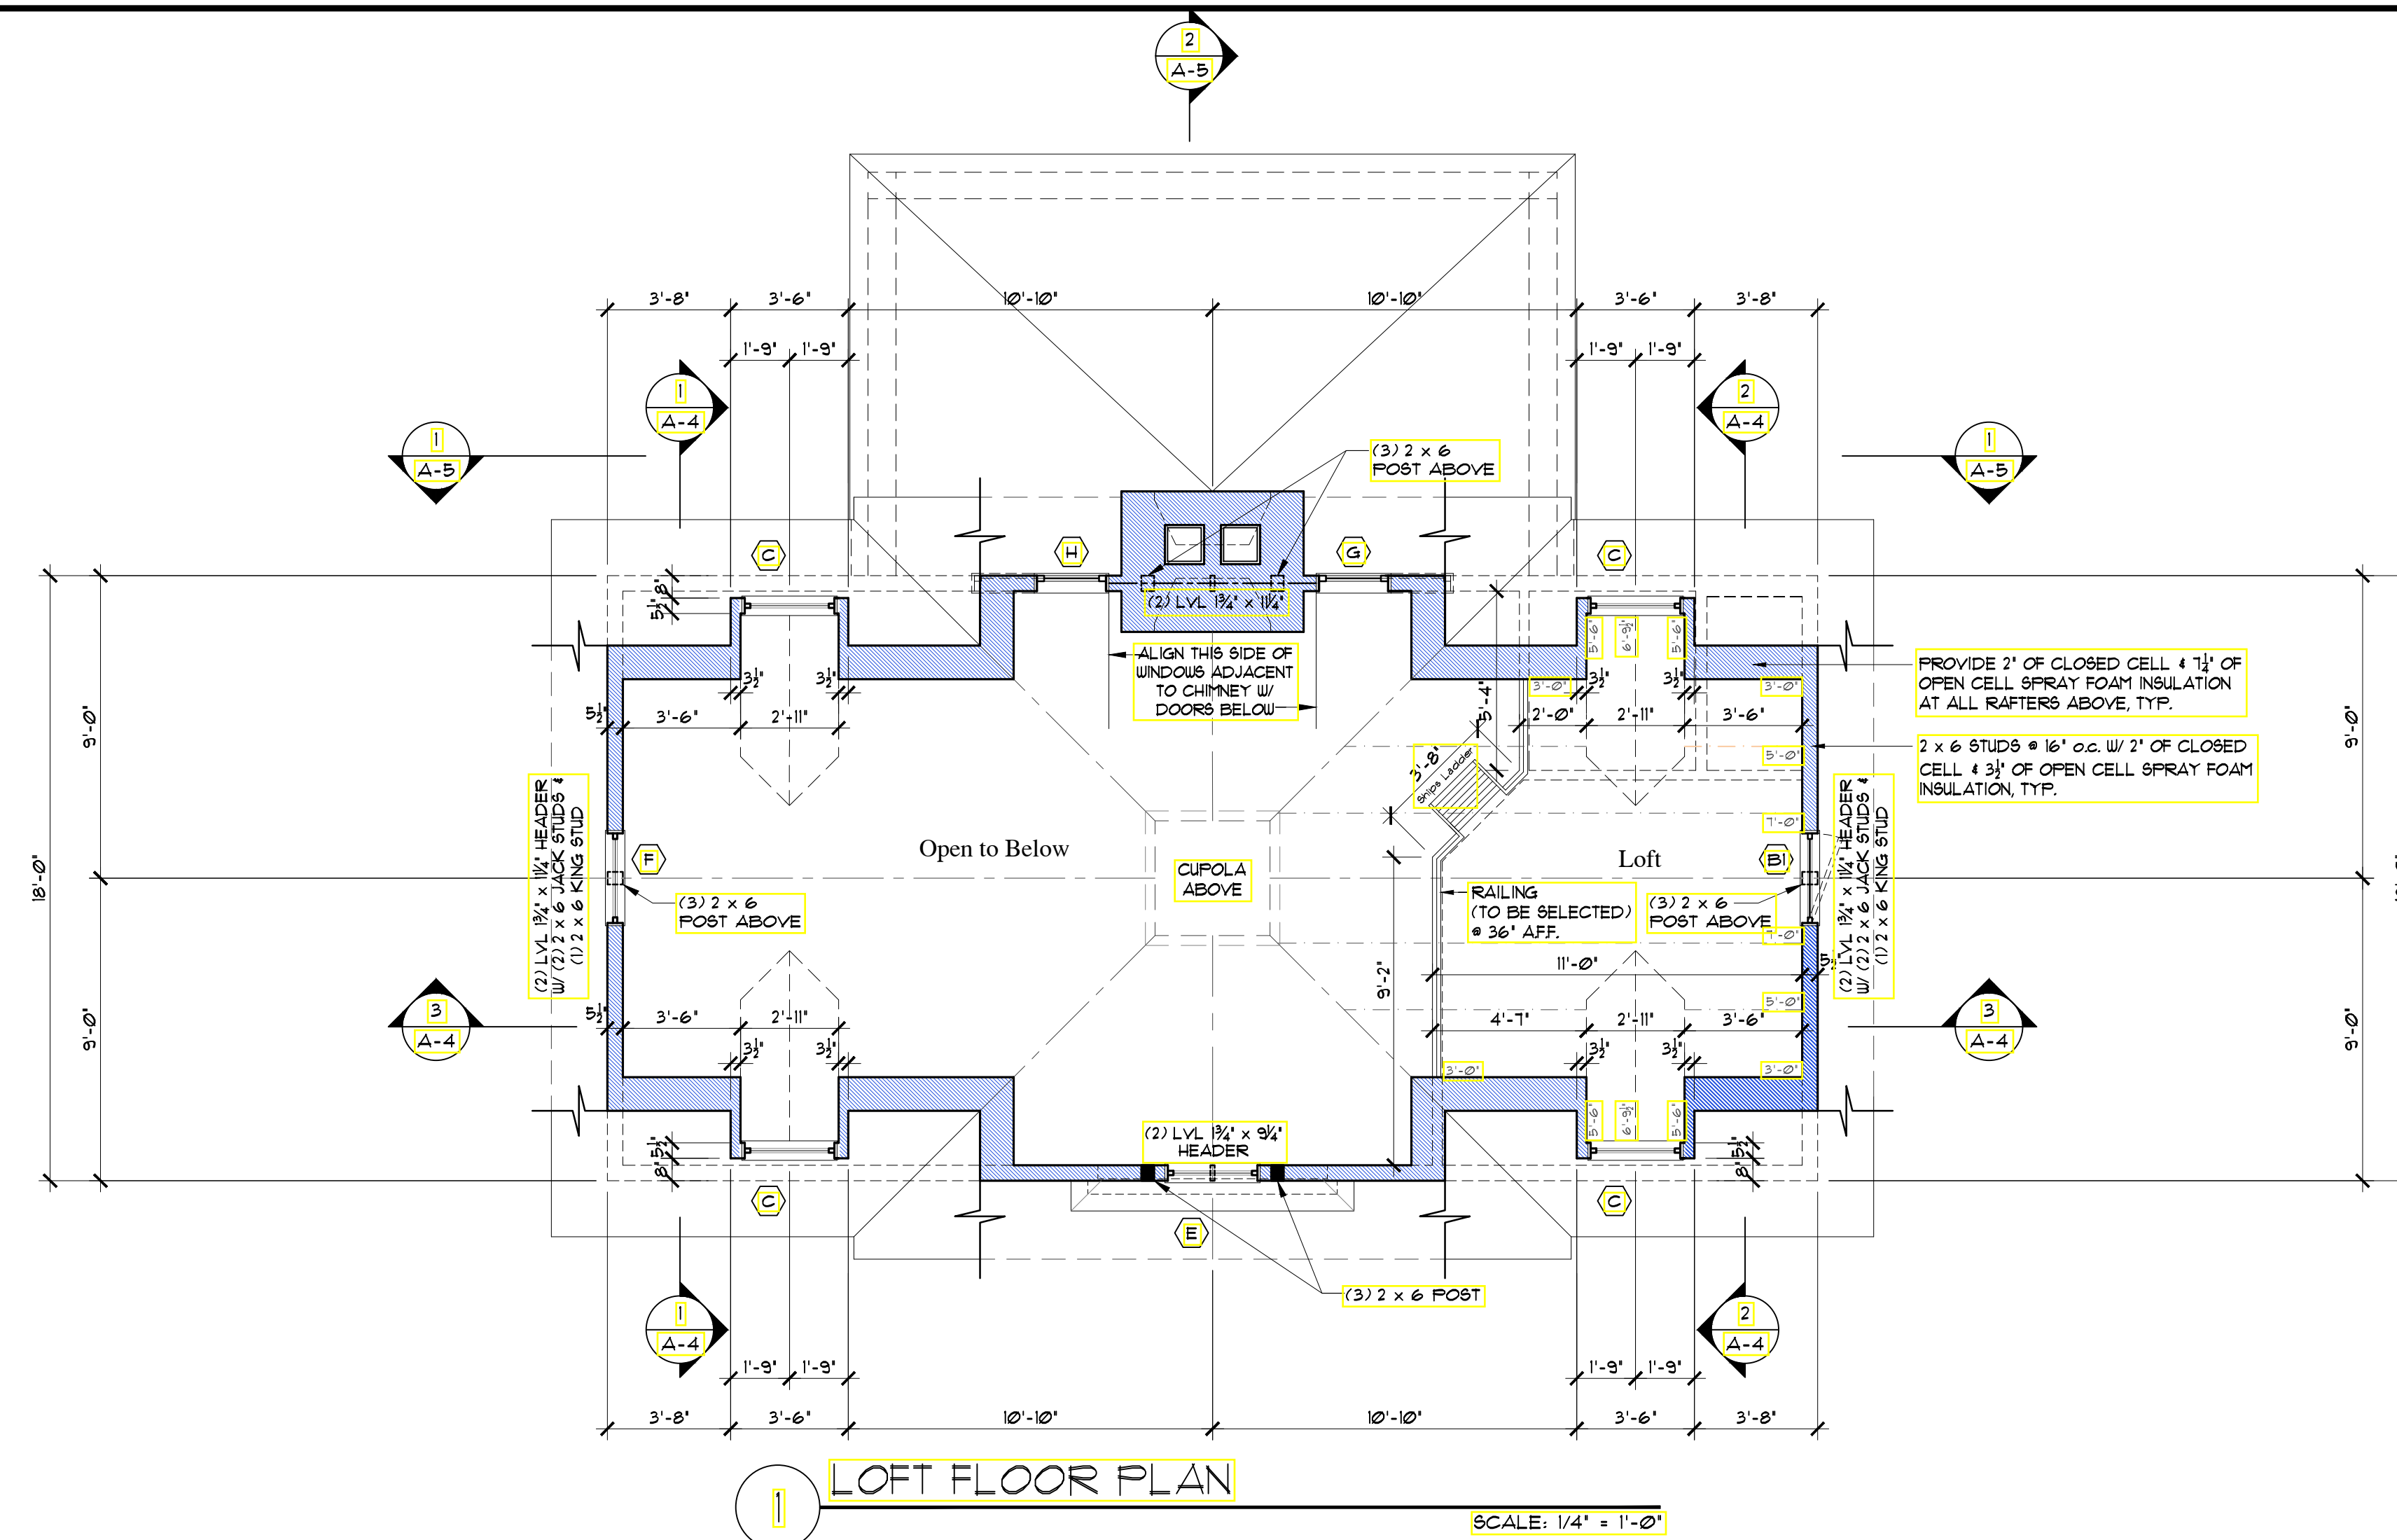

Darren P. Mercer,
Architect, PLLC



NYS Lic. No. 020910	NJ Lic. No. 11952
CT Lic. No. 9243	MA Lic. No. 31909


Darren P. Mercer, Architect, PLLC
 Architecture & Interior Design
 32 Flintlock Ridge Road
 Katonah, New York 10536
 914.391.4490
 darrenpmcercer@gmail.com

Pool Cabana For:
The Scott Residence
118 East Ridge Road
Waccabuc, New York

Revisions:	
△	Date: Description:
	3/17/21 Design Devel. #12
	4/12/21 Issued for Bldg. Permit
	6-3-21 ZBA Submission

Drawing Title:
LOFT PLAN & ROOF PLAN

Date: 04/12/21
Scale: 1/4" = 1' - 0"
Drawn: DM/MF
Rev: --
Job#: 2105

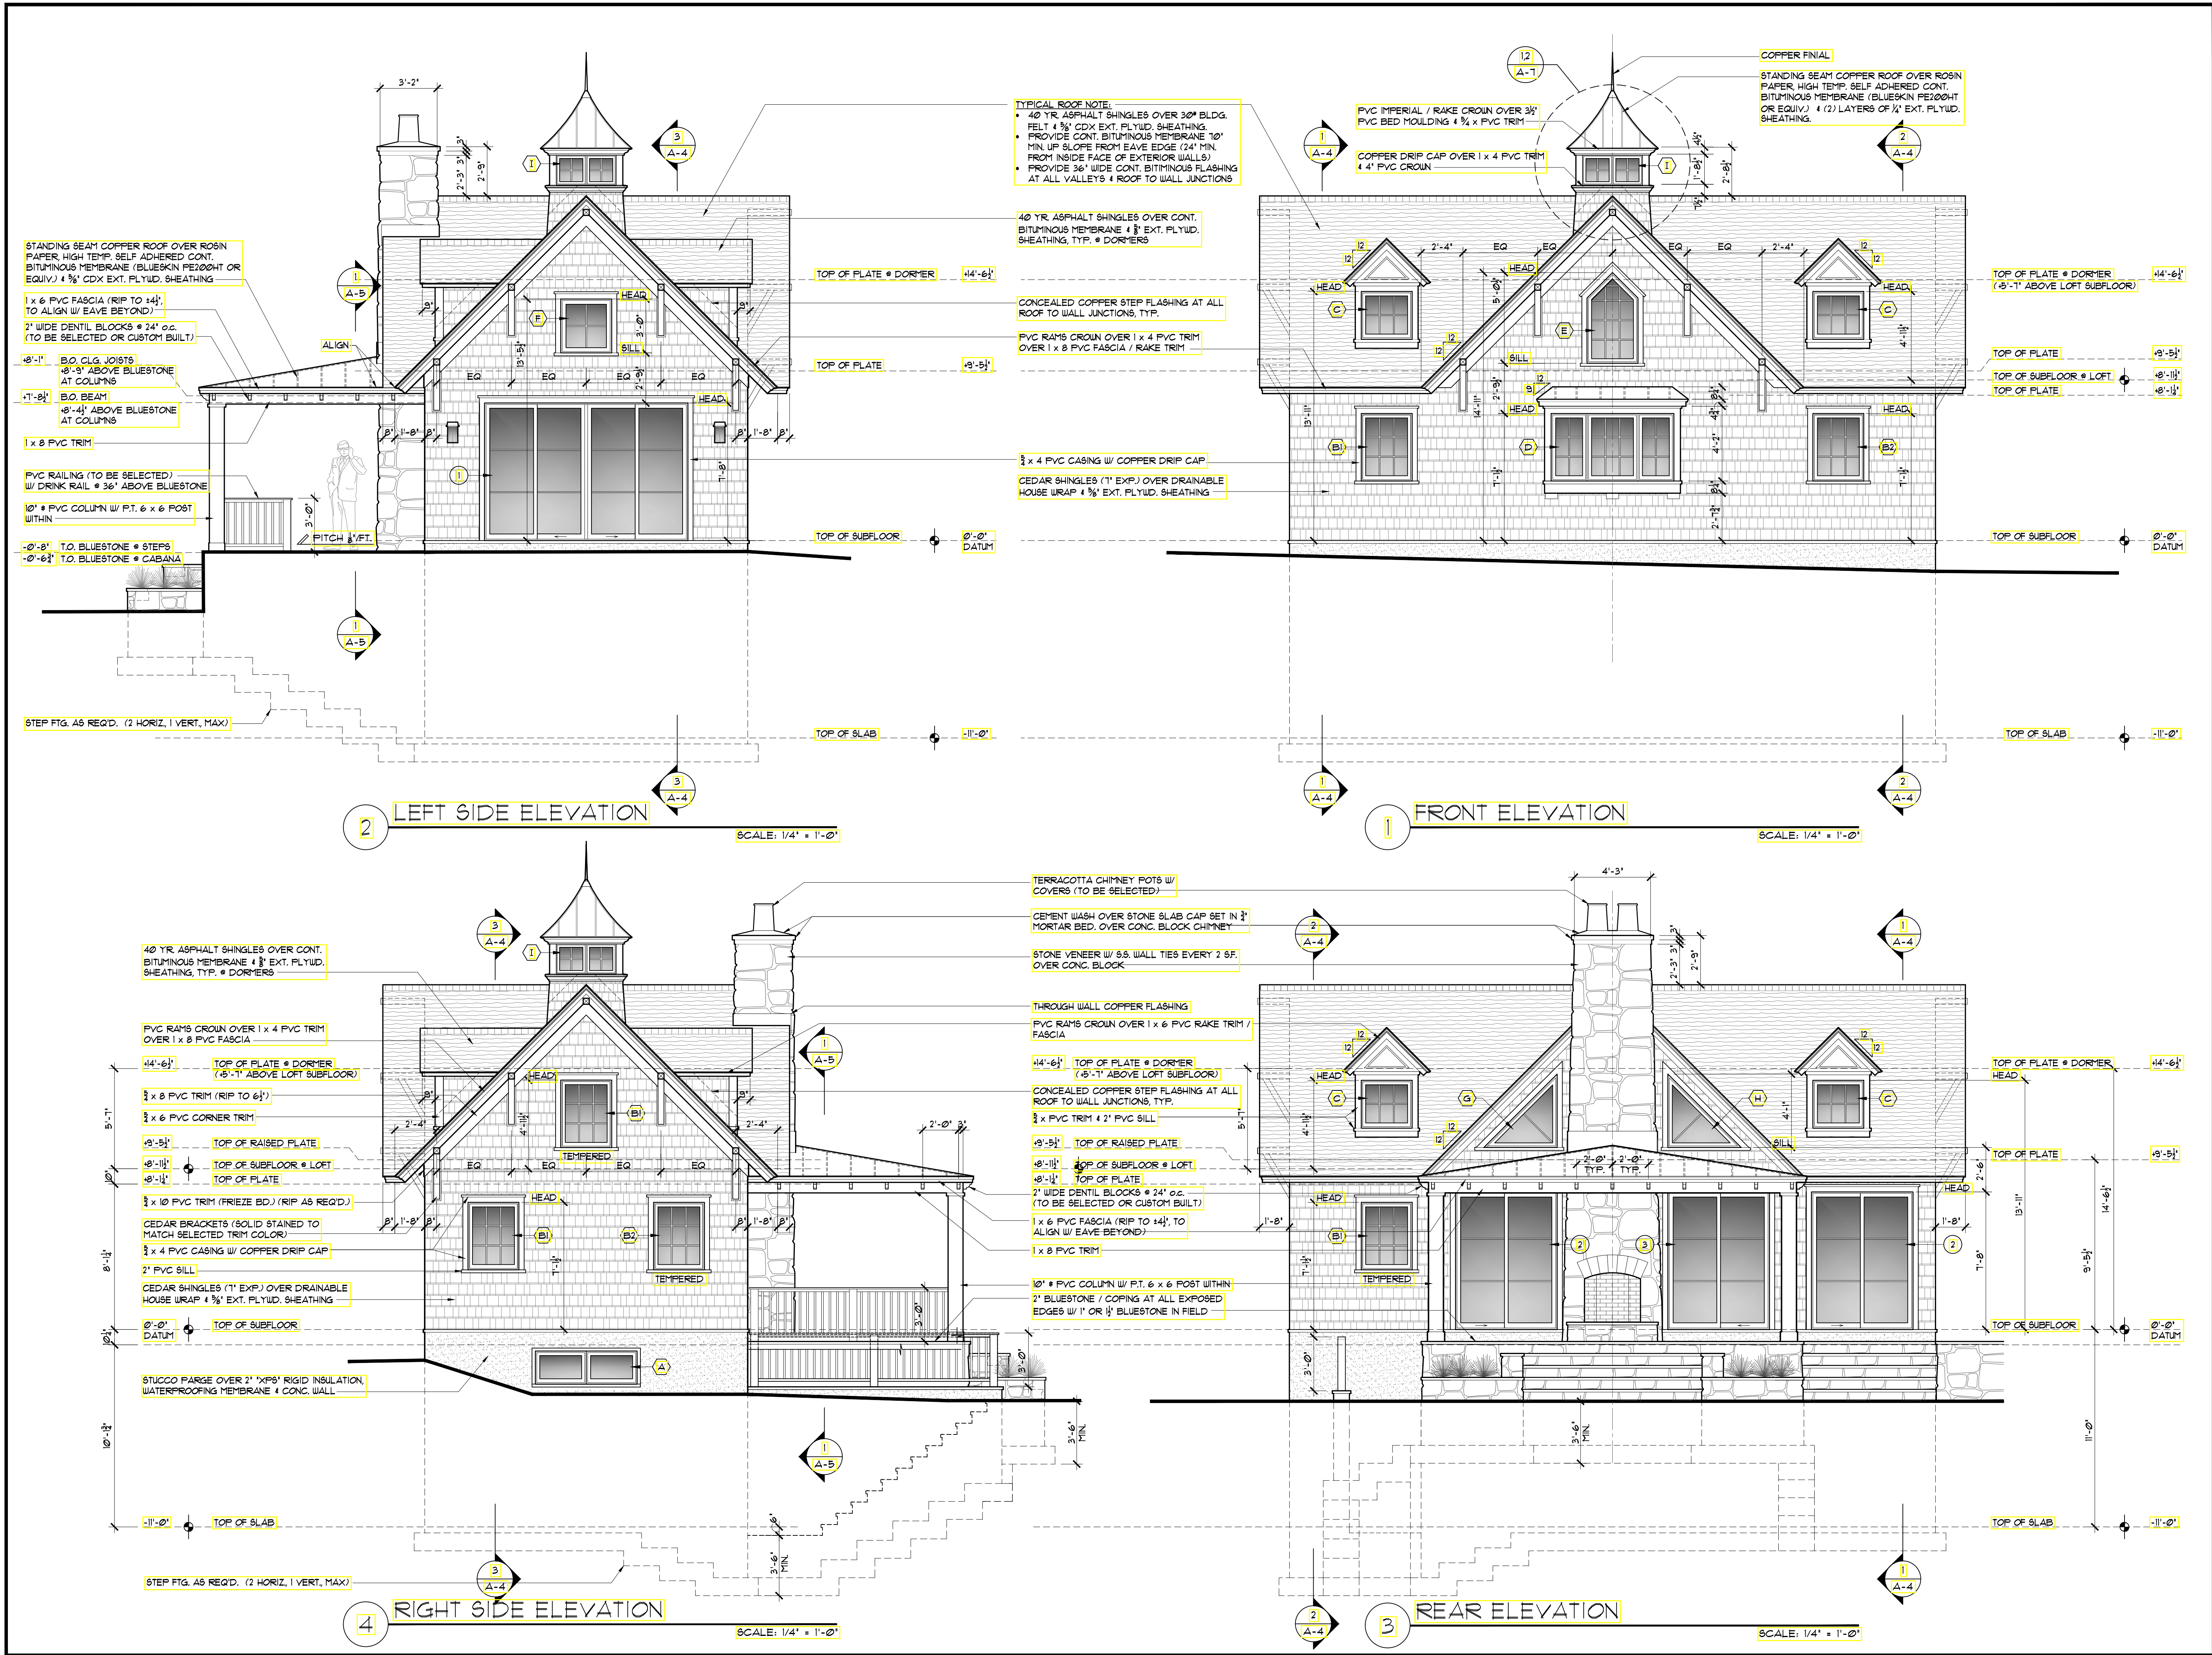

Architectural firm information and drawing details.

Darren P. Mercer, Architect, PLLC
Architecture & Interior Design
32 Flintlock Ridge Road
Katonah, New York 10536
914.391.4490
darenpmcercer@gmail.com

Revisions:

Date:	Description:
3/17/21	Design Devel. #12
4/12/21	Issued for Bldg. Permit
6-3-21	ZBA Submission

Drawing Title:
ELEVATIONS



Date: 04/12/21
Scale: 1/4" = 1'-0"
Drawn: DMH
Rev: --
Job#: 21025


Scott Cabana

A.3

Revisions:		
△	Date:	Description:
	3/17/21	Design Devel. #12
	4/12/21	Issued for Bldg. Permit
	6-3-21	ZBA Submission

Drawing Title:	
SECTIONS	
Date:	04/12/21
Scale:	1/4" = 1'-0"
Drawn:	DM:MP
Rev:	--
Job#:	21025
Scott Cabana	
A.4	

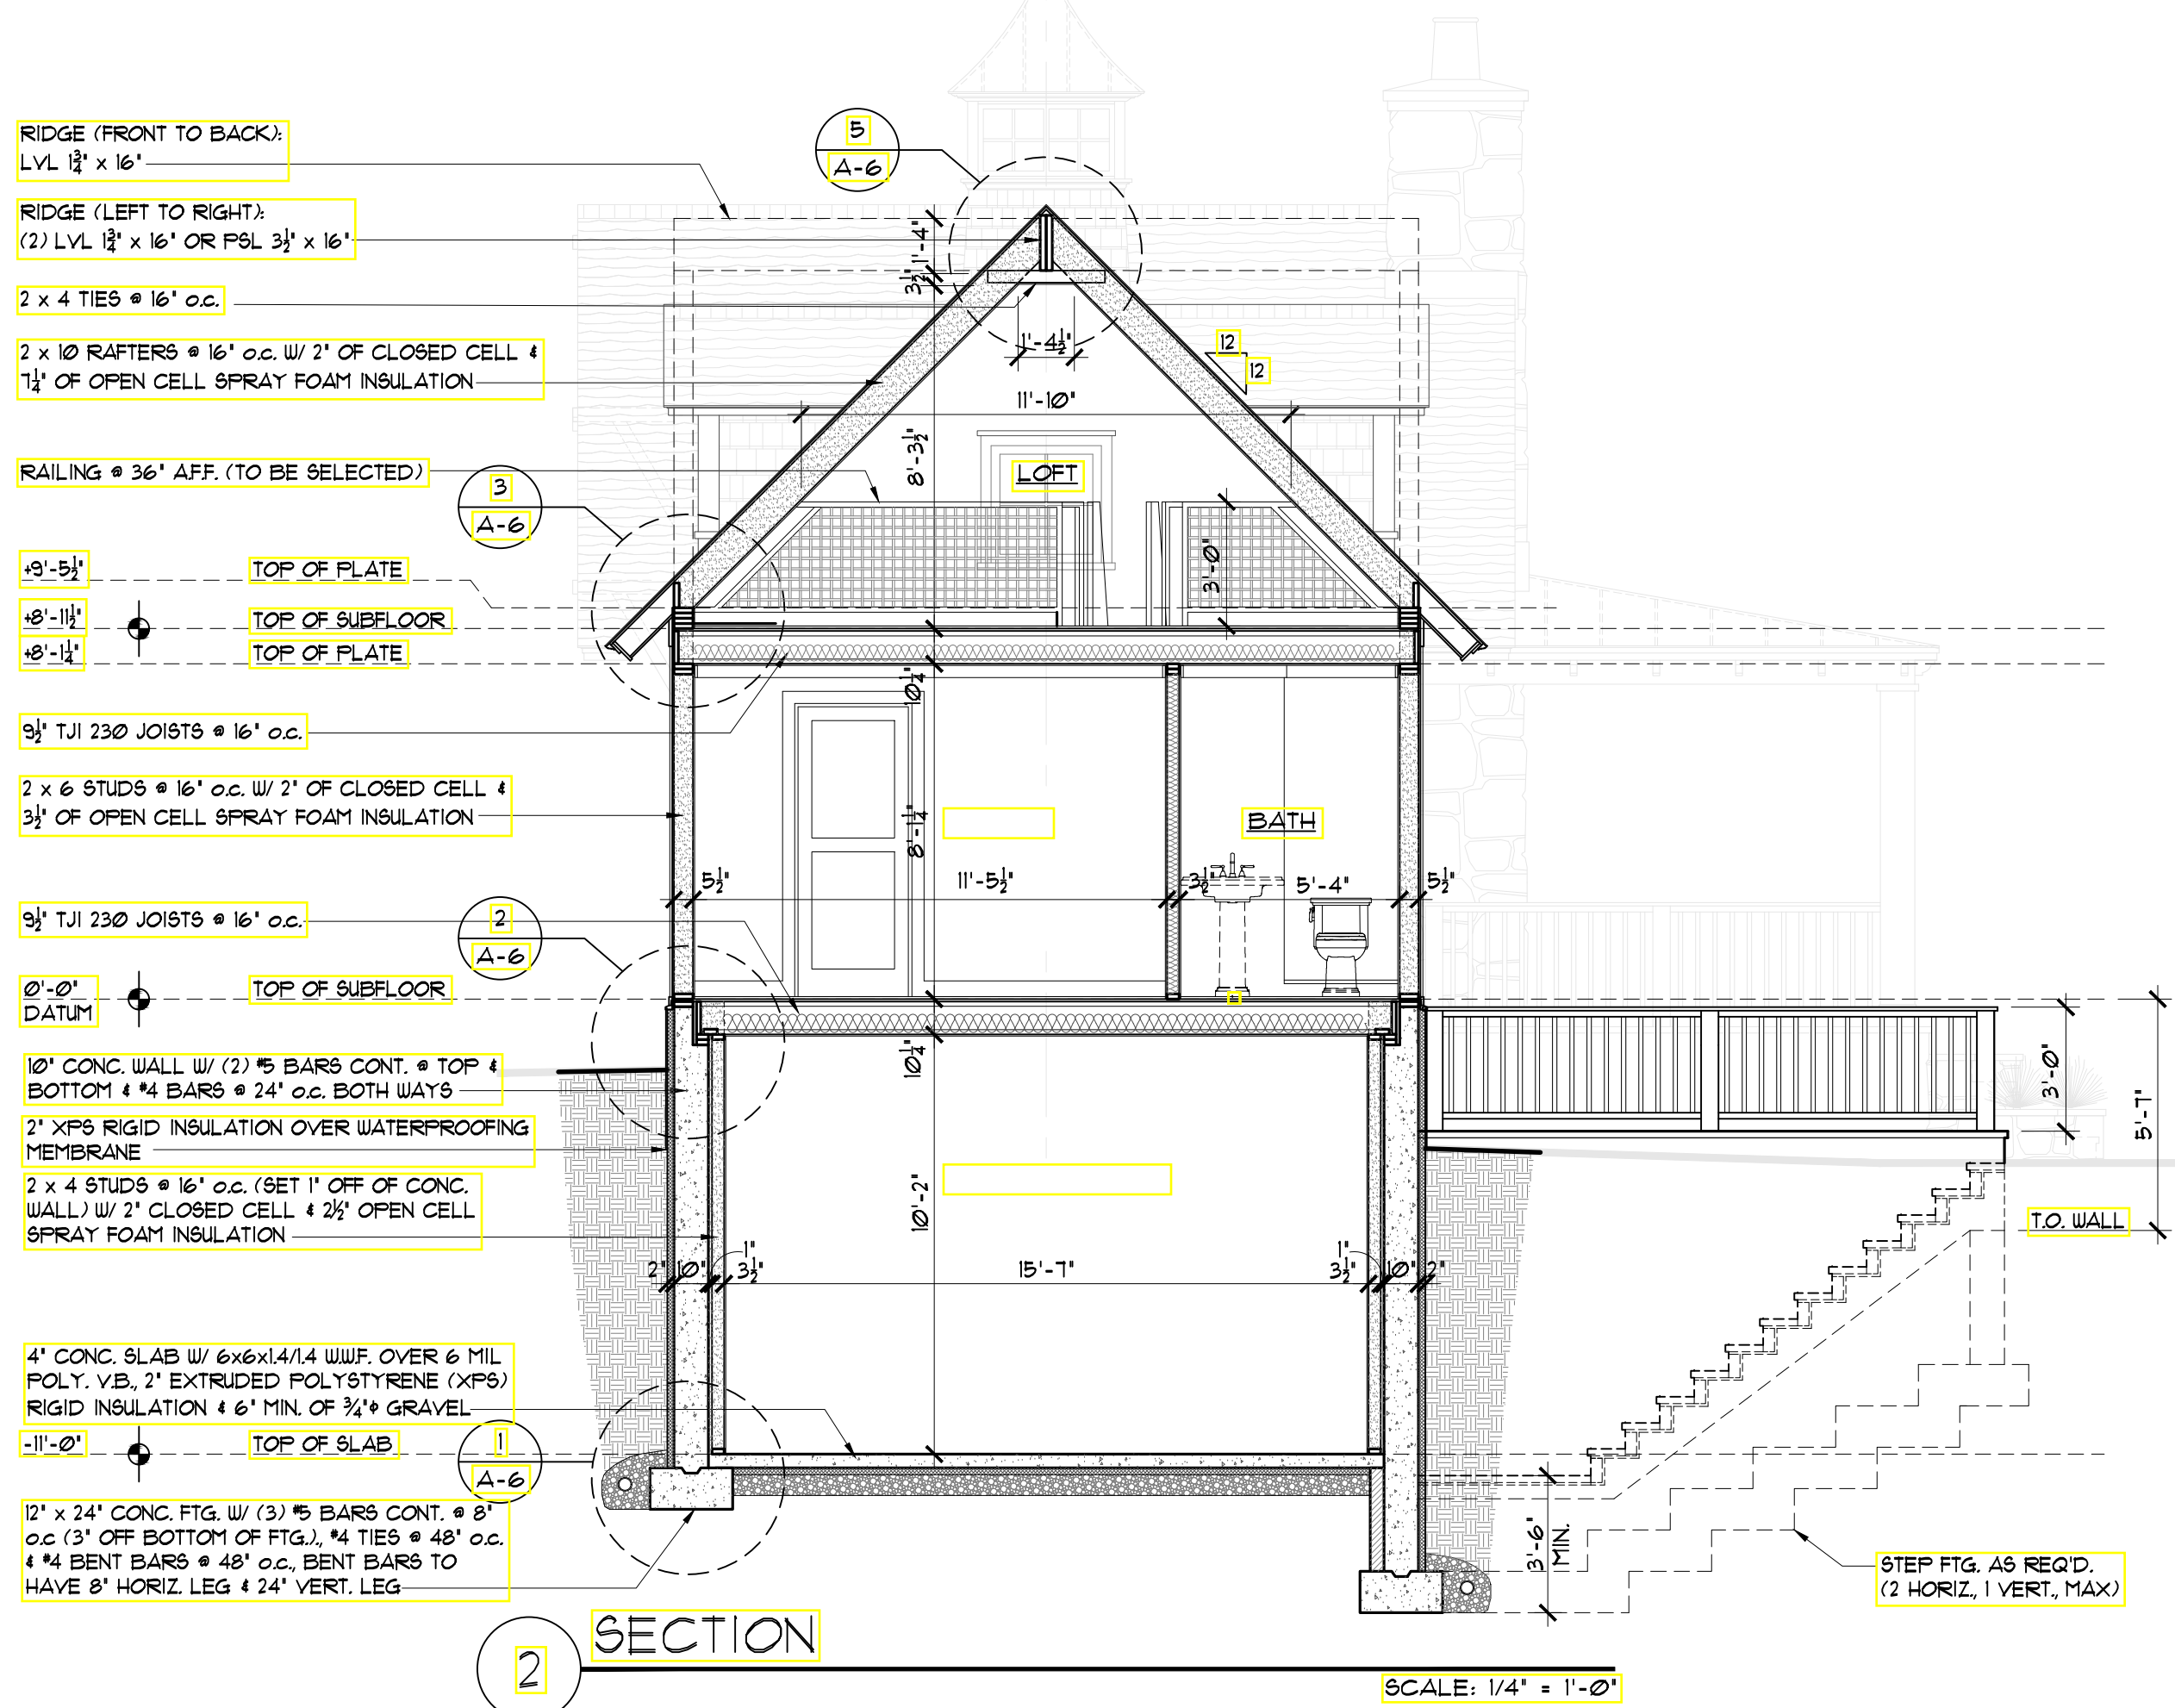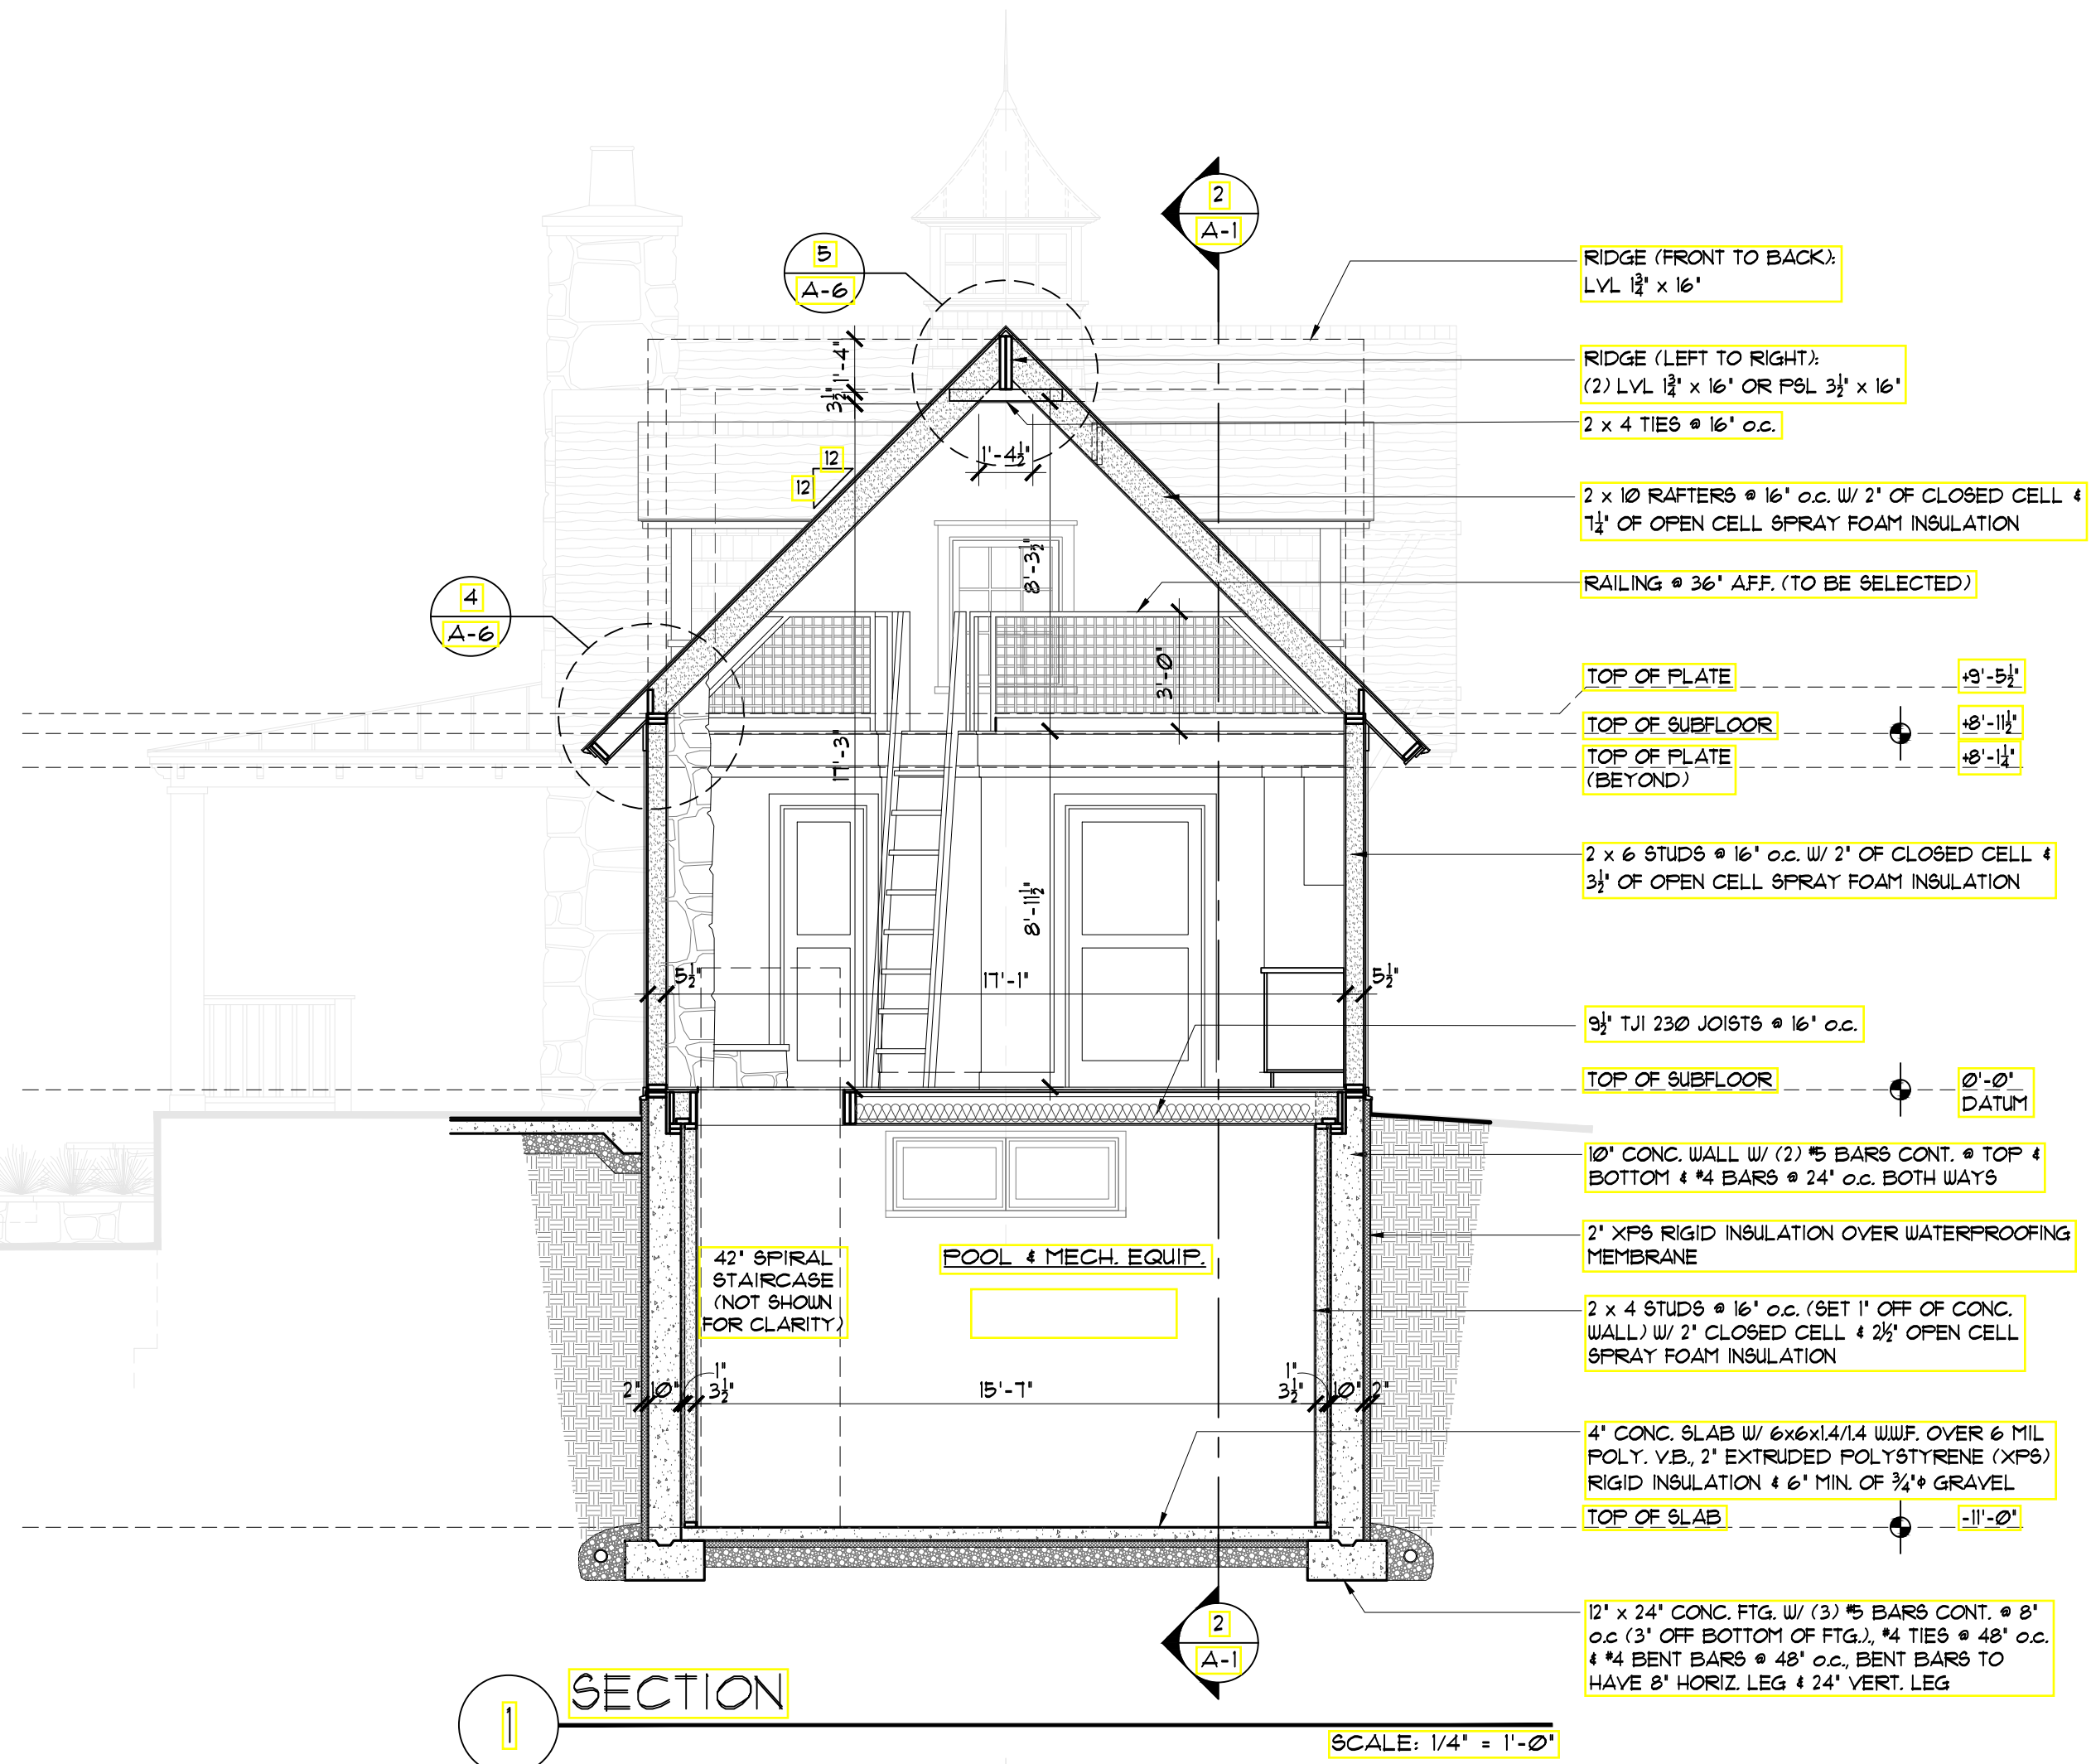

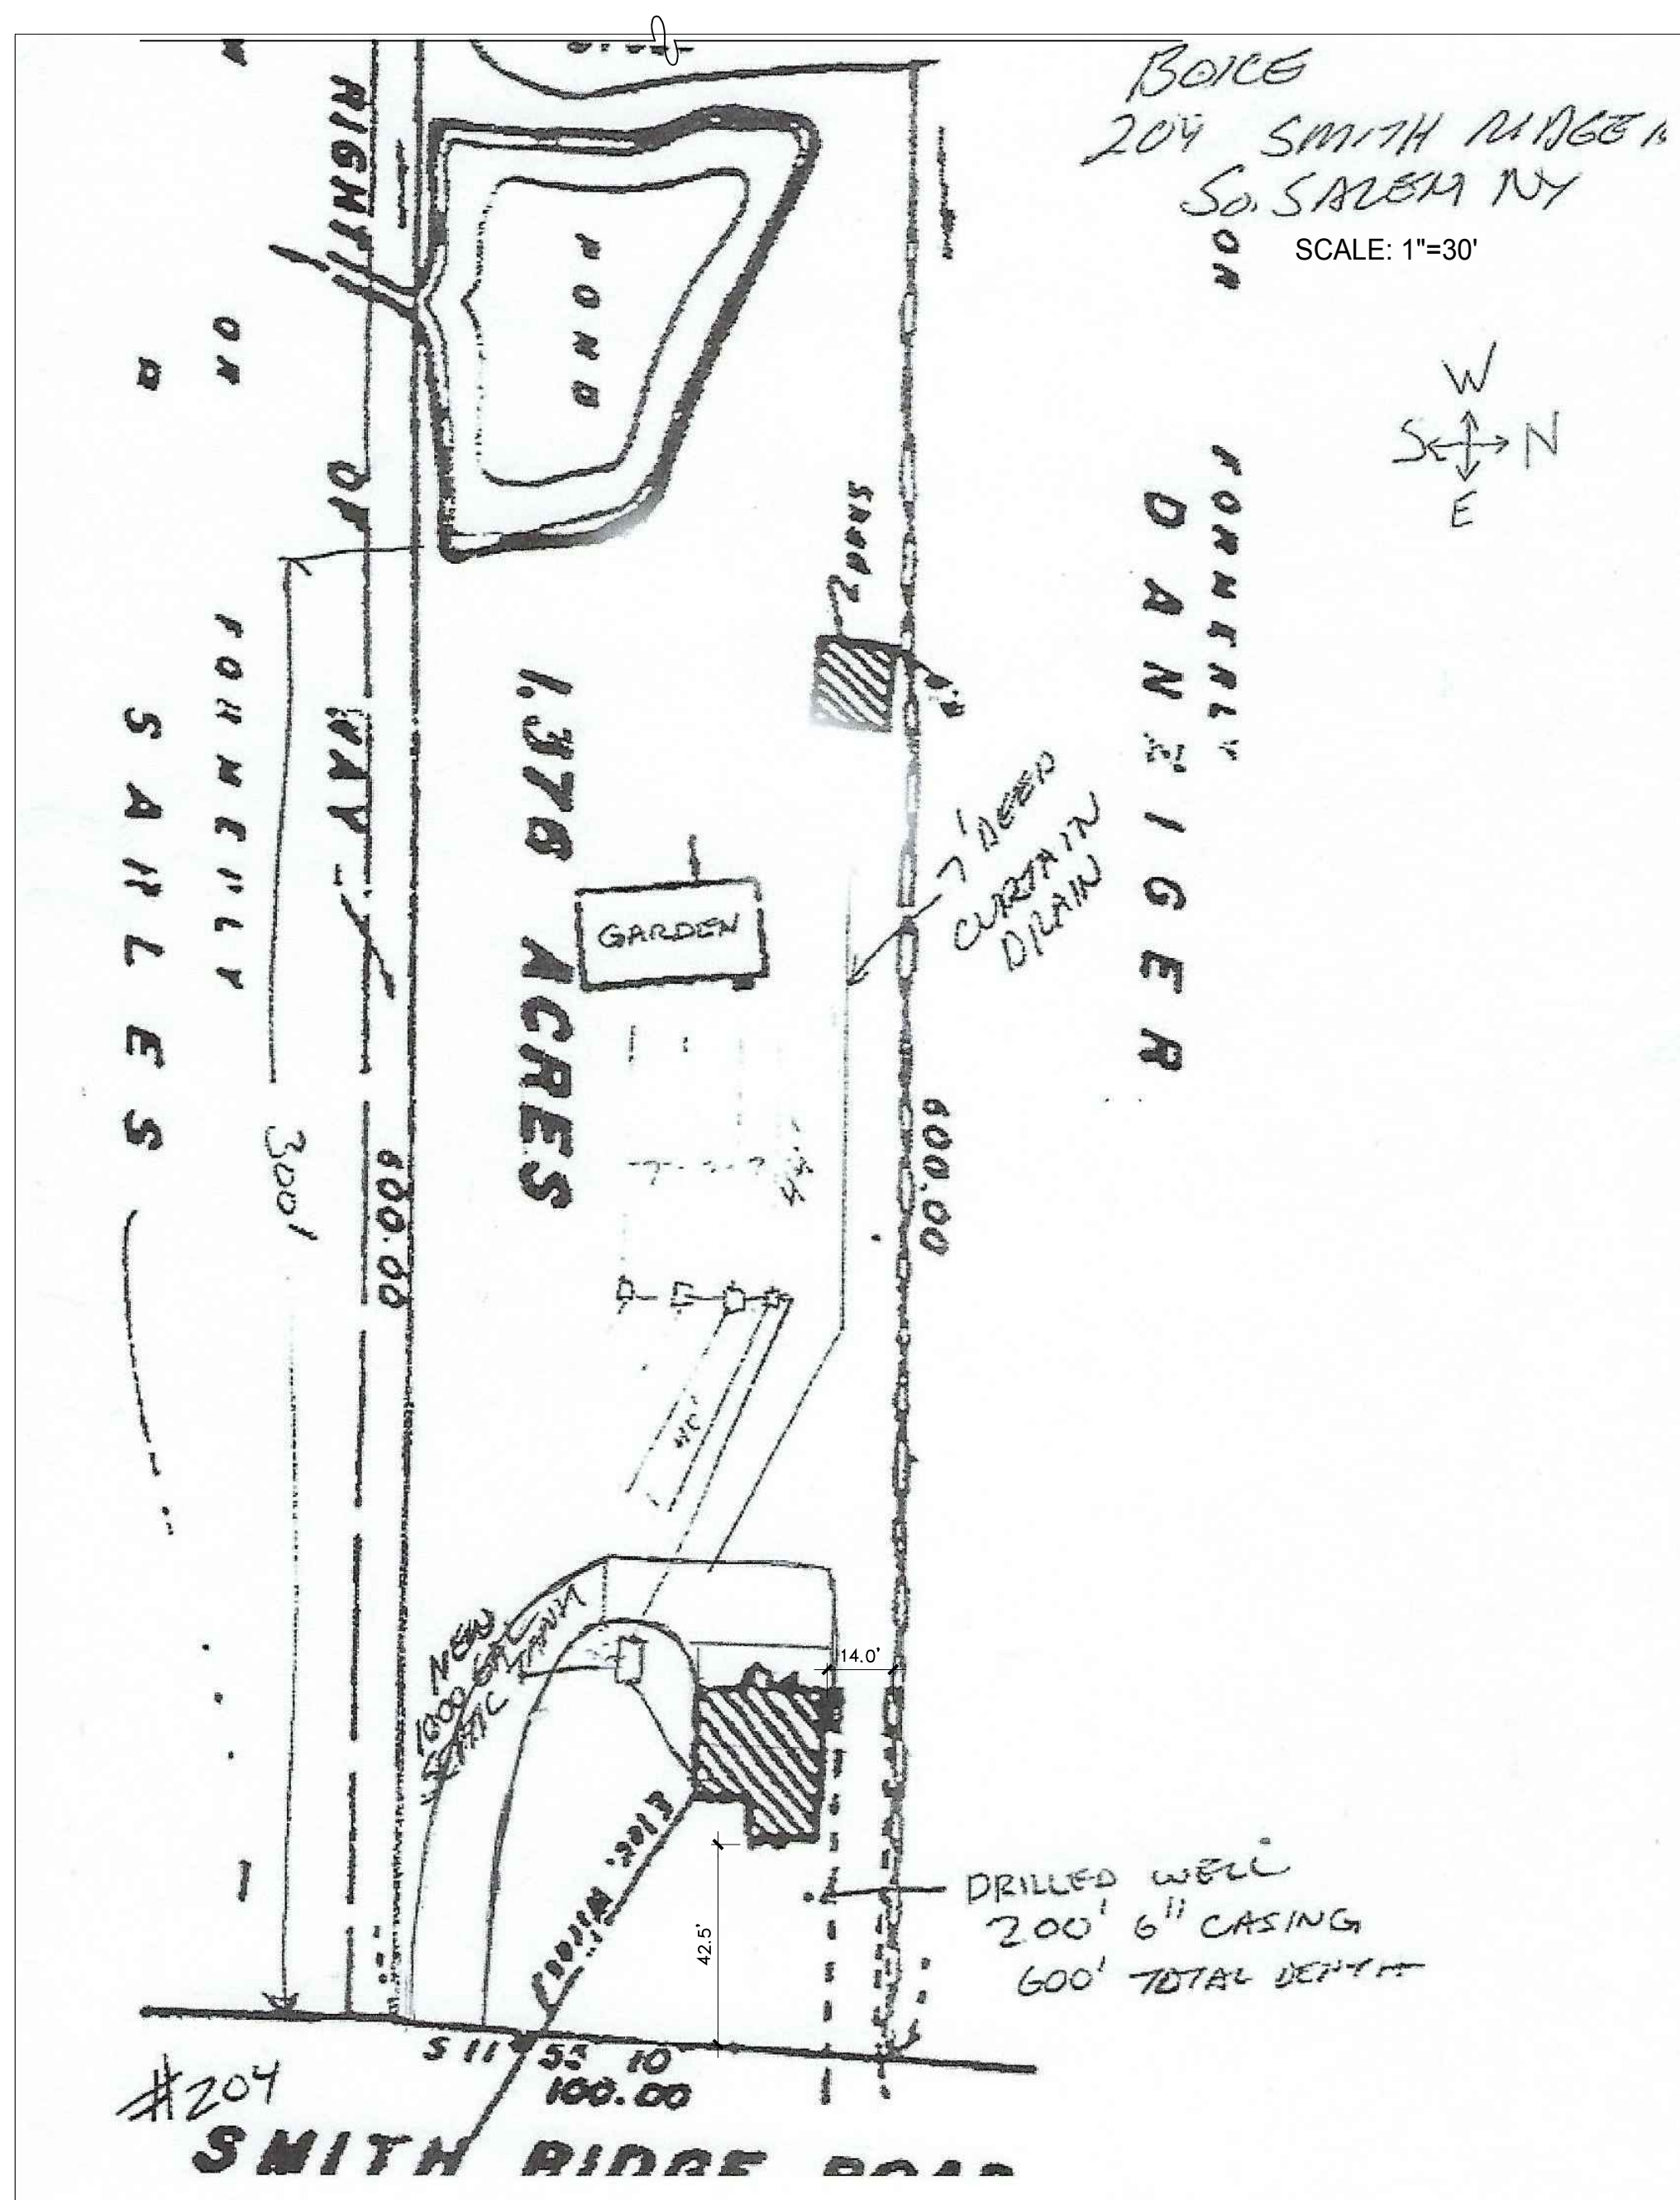

ENERGY CODE COMPLIANCE:

IECC 2018, CHAPTER 4: RESIDENTIAL ENERGY EFFICIENCY

CLIMATE ZONE 4

PREScriptive REQUIREMENTS:

PENETRATION U-FACTOR - 0.36

PENETRATION SHGC - NR

SKYLIGHT U-FACTOR- 0.55

CEILING R-VALUE- 49

WALL R-VALUE- 20

FLOOR R-VALUE- 19

(REFER TO PLANS FOR PROJECT INSULATION VALUES)

PROVIDED:

DOUBLE PANE GLAZING U = 1 | W | M : K

THE BUILDING THERMAL ENVELOPE SHALL BE DURABLY SEALED TO PREVENT INFILTRATION

ALL JOINTS, SEAMS, AND PENETRATIONS

JOINTS AROUND DOORS/WINDOWS AND THEIR FRAMING

UTILITY PENETRATIONS

WALLS AND CEILING/SEPARATING CONDITIONED FROM NON CONDITIONED SPACE

ATTIC ACCESS OPENINGS

RIM JOIST JUNCTION, SILL PLATES AND HEADERS

BUILDING ENVELOPE AIR TIGHTNESS SHALL BE TESTED IN ACCORDANCE WITH ASHRAE 91.4

PROVIDE A MINIMUM OF ONE THERMOSTAT FOR EACH HEATING AND COOLING SYSTEM CAPABLE OF AUTOMATICALLY ADJUSTING SPACE TEMPERATURE PER IECC 2015, R403.1.

DUCTS FOR CHILLED WATER SHALL BE INSULATED TO MIN. R-8. ALL OTHER DUCTS SHALL BE INSULATED TO MIN. R.6 (EXCEPT DUCTS LOCATED COMPLETELY WITHIN THE BUILDING THERMAL ENVELOPE)

DUCTS SHALL BE SEALED AND COMPLY WITH M161 OF IRC 2015

2015) AND COLD WATER PIPES SHALL BE INSULATED TO MIN. R-1

HEATING AND COOLING EQUIPMENT SHALL BE SIZED IN ACCORDANCE WITH A/C MANUAL J. G. SHALL PROVIDE SYSTEM SPECIFICATIONS SHOWING COMPLIANCE WITH ABOVE.

ALL LIGHT FIXTURES SHALL BE HIGH-EFFICIENCY LAMPS

LIGHT AND VENTILATION NOTE:
THE BUILDING PLANS SHOWN HEREIN ARE IN COMPLIANCE
WITH RESIDENTIAL CODE OF NEW YORK STATE. THE
BUILDING PLANS DESCRIBED HEREIN COMPLY WITH
SECTION 3 OF THE IRC 201

ALL HABITABLE ROOMS HAVE BEEN PROVIDED WITH AN AGGREGATE GLAZING AREA OF NOT LESS THAN 8 PERCENT OF THE FLOOR AREA OF SUCH ROOMS. THE MINIMUM OPERABLE AREA FOR VENTILATION TO THE OUTDOORS HAVE BEEN PROVIDED AT NOT LESS THAN 4 PERCENT OF FLOOR AREA.

ENERGY CODE NOTE:

I CERTIFY THAT I AM A LICENSED PROFESSIONAL. I ALSO CERTIFY THAT TO THE BEST OF MY PROFESSIONAL KNOWLEDGE THE BUILDING PLANS SHOWN HEREIN ARE IN COMPLIANCE WITH THE ENERGY CONSERVATION CODE OF NEW YORK STATE.

SIGNED:

DATE:


THESE PLANS HAVE BEEN DESIGNED TO CONFORM WITH THE 2015 INTERNATIONAL RESIDENTIAL CODE AND
THE NEW YORK STATE UNIFORM 2017 CODE SUPPLEMENT.

CLIMATIC AND GEOGRAPHIC DESIGN CRITERIA															
GROUND SNOW LOAD	DECK LIVE LOAD	WIND DESIGN				SEISMIC DESIGN CATEGORY	SUBJECT TO DAMAGE FROM			WINTER DESIGN TEMP.	CLIMATE ZONE CATEGORY	ICE BARRIER UNDERLAYMENT REQUIRED	FLOOD HAZARDS	AIR FREEZING INDEX	MEAN ANNUAL TEMP.
		Speed (MPH)	Topographic Effects	Special Wind Region	Wind Borne Debris Zone		Weathering	Frost Line Depth	Termites						
30 lb/ft ²	40 lb/ft ²	115	No	No	Yes	C	Severe	42"	Mod/ Hvy	7°	ZONE 5	Yes	36/1227 1/10	618 1000°/yr	52.2°


Natural Ventilation And Lighting

New Bedroom = 170 Sq Ft
 170 Sq Ft / 4% = 6.8 sqft Have 17.2 sqft
 170 Sq Ft / 8% = 13.6 sqft Have 34.4 sqft

Entry
66 Sq Ft / 4% = 2.7sqft Have 34.6
66 Sq Ft / 8% = 5.4sqft Have 35.3

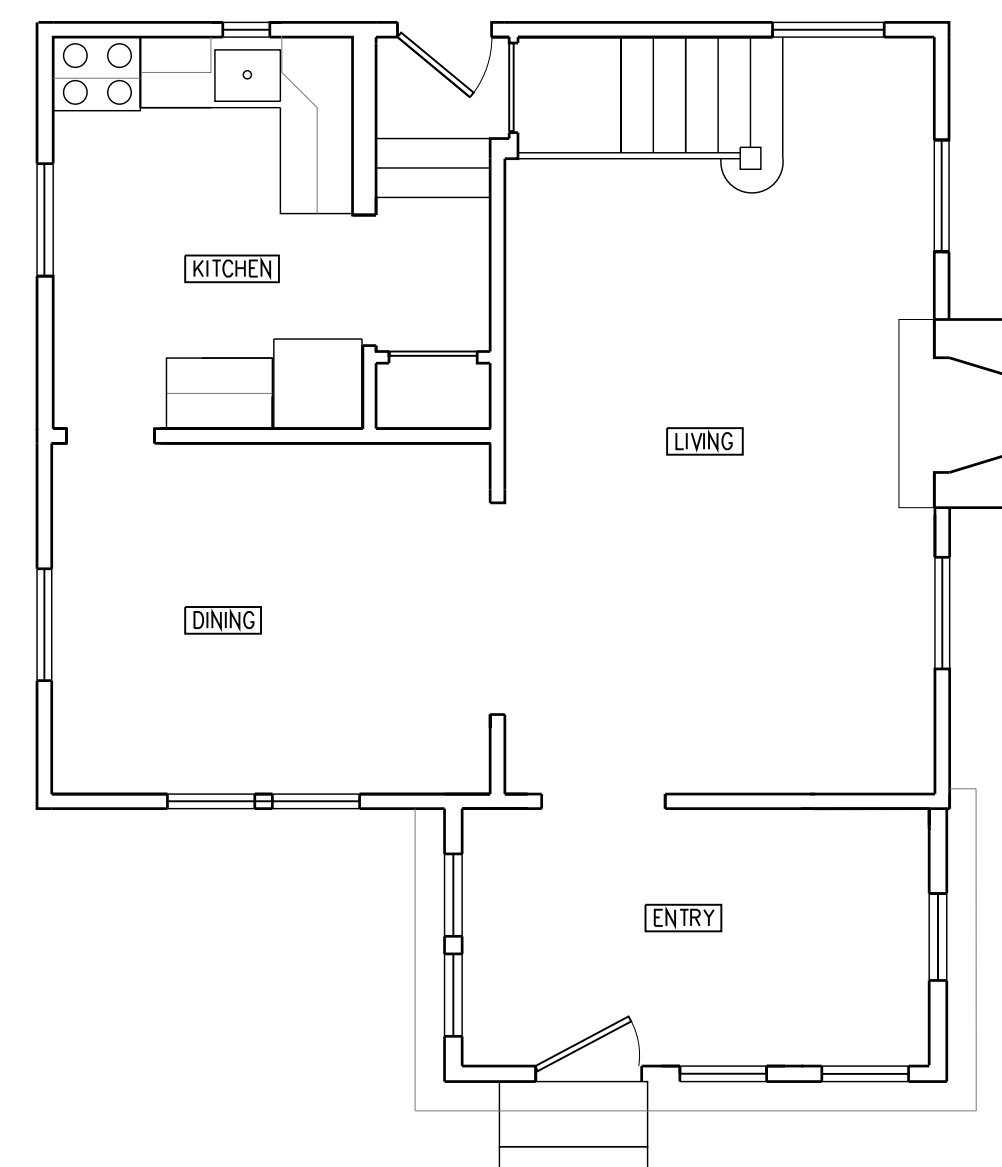

1 Existing First Floor Plan
A1 $3/16" = 1'-0"$

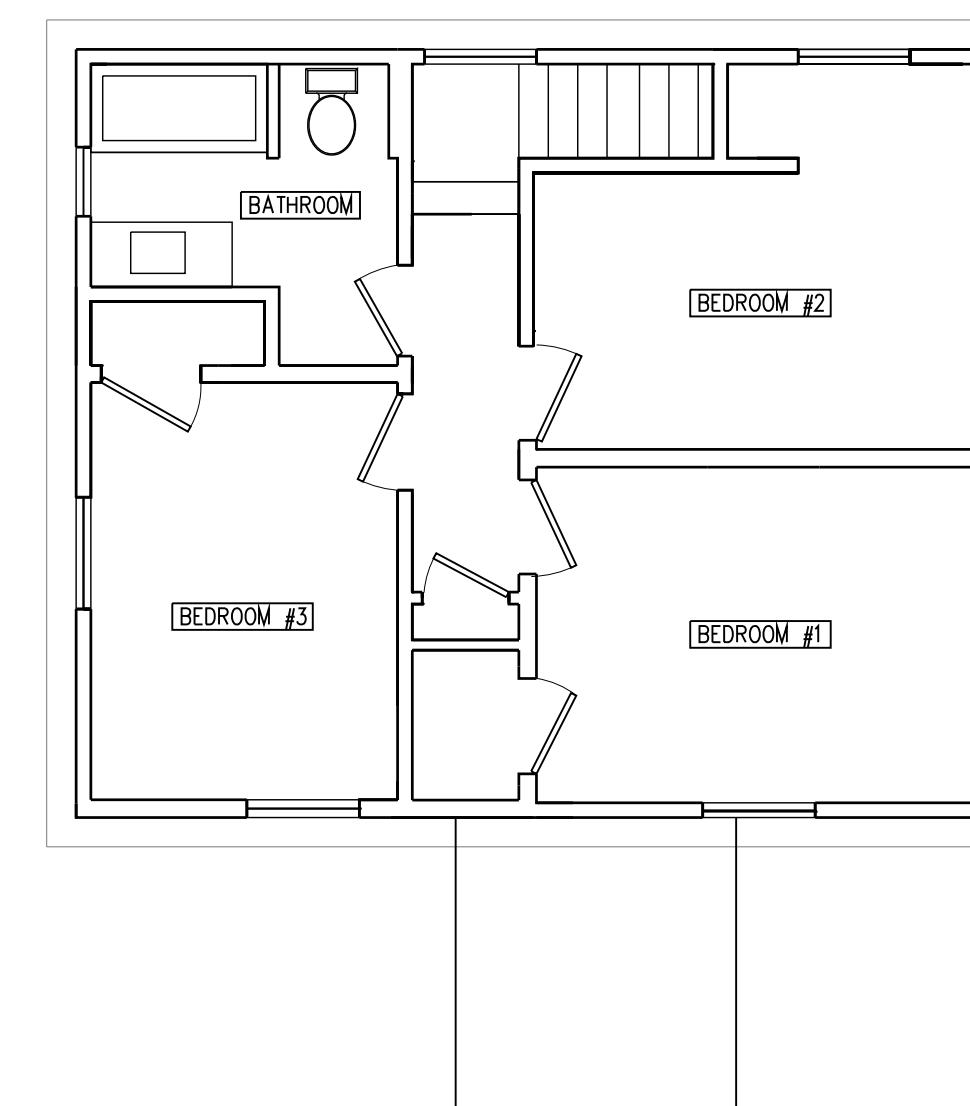


2 Existing Second Floor Plan
A1 3/16" = 1'-0"



3 South Elevation
A1 $3/16" = 1'-0"$



4 East Elevation
A1 $3/16" = 1'-0"$

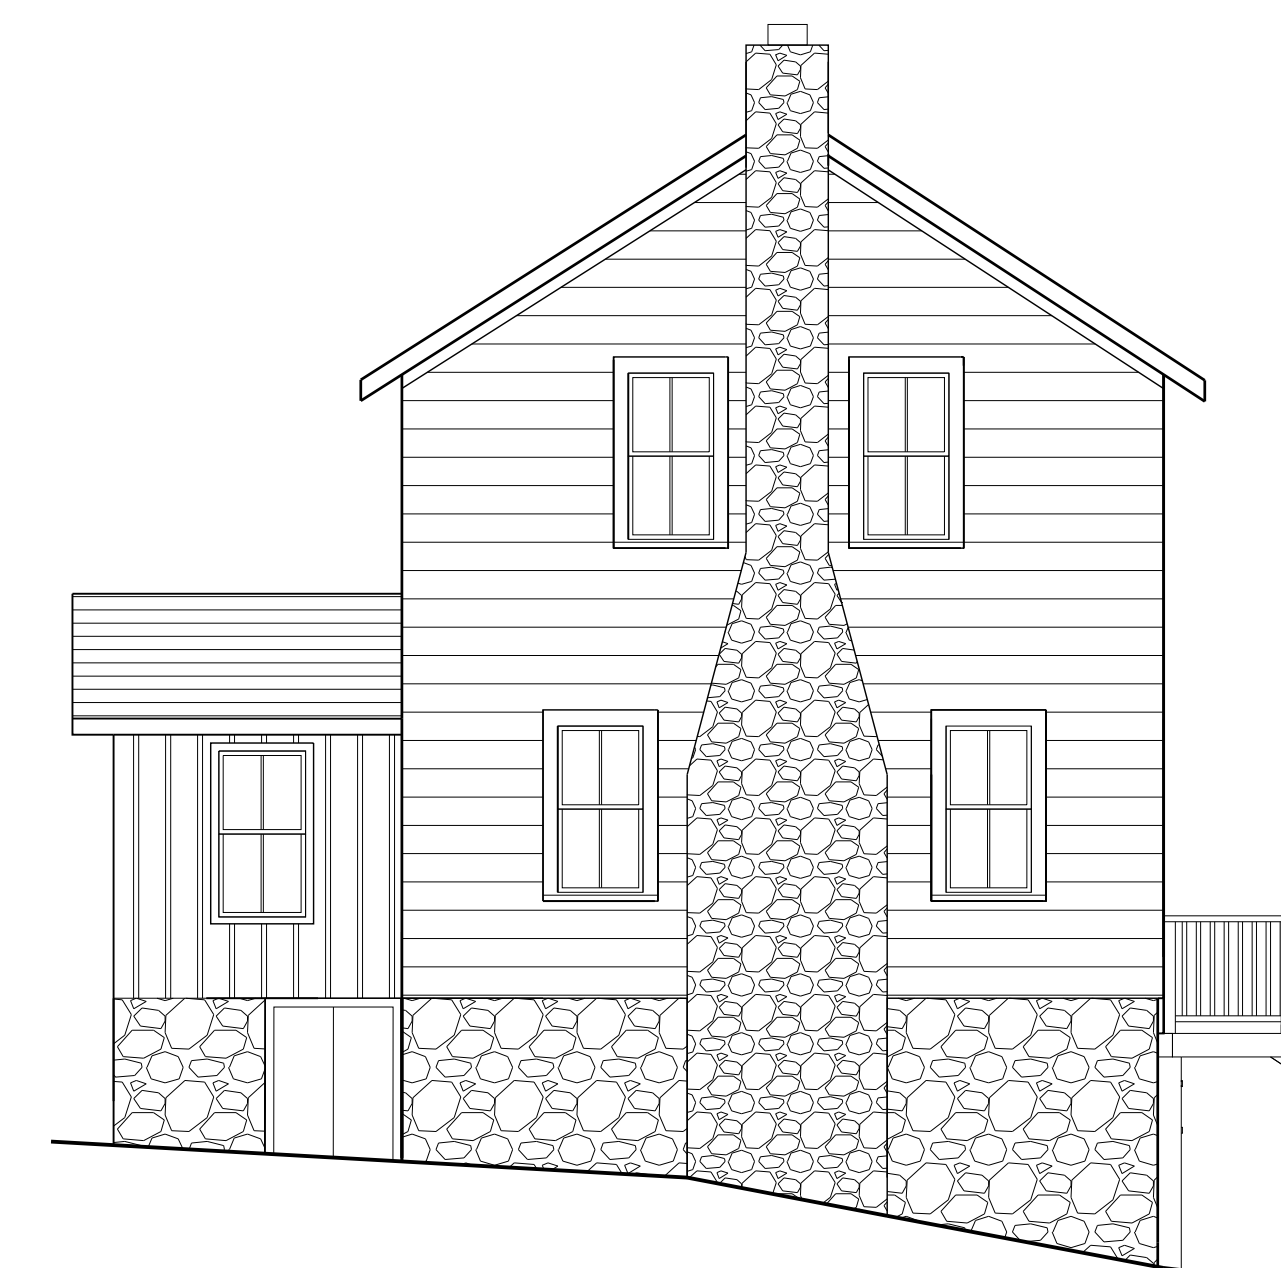

5 North Elevation
A1 $\frac{3}{16}'' = 1'-0''$

Owner


Amanda & Lou Boice
204 Smith Ridge Road
South Salem, NY 10590

Architect

Peter Dusenberry
49 Frontier Road
Cos Cob, CT 06807

Boice Residence
Proposed Front Porch
Addition

204 Smith Ridge Road,
South Salem NY

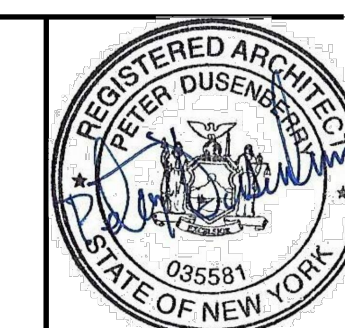

Rev.	Date	Description
Sheet Title:		


Existing Plans and Elevations

Date: May 28, 2021
Scale: 3/16" = 1'-0"
Dwg By: pd


Dwg By: pd

Dwg By: pd



A

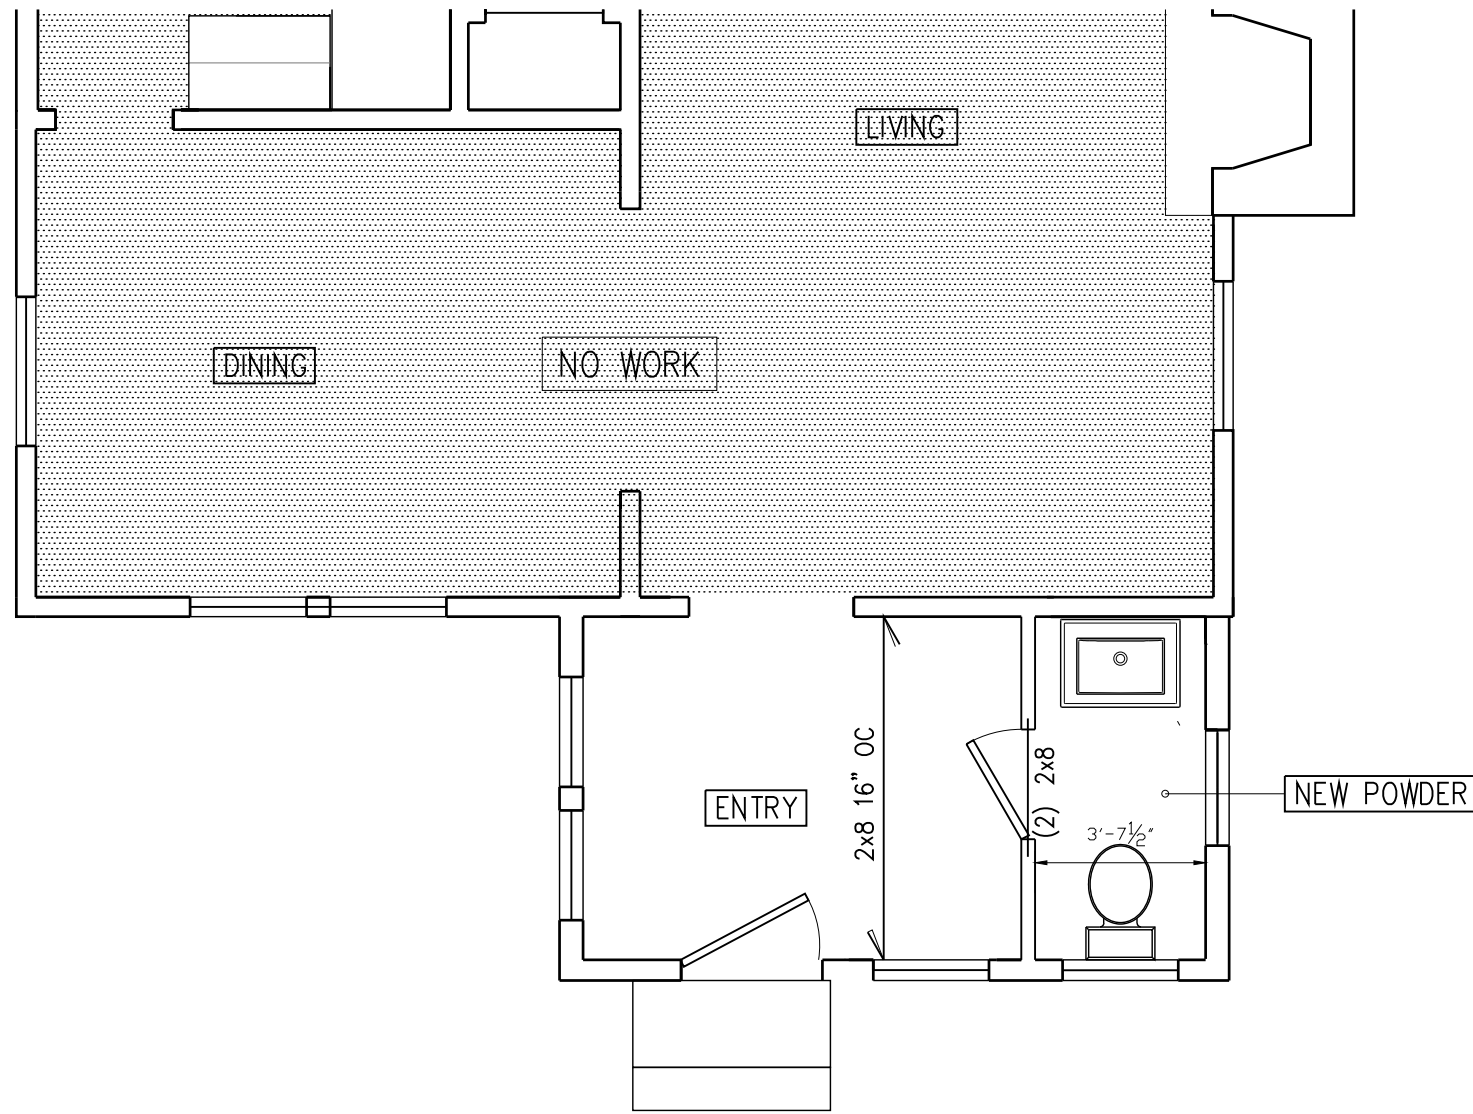

1
A2 Proposed First Floor Plan
1/4" = 1'-0"

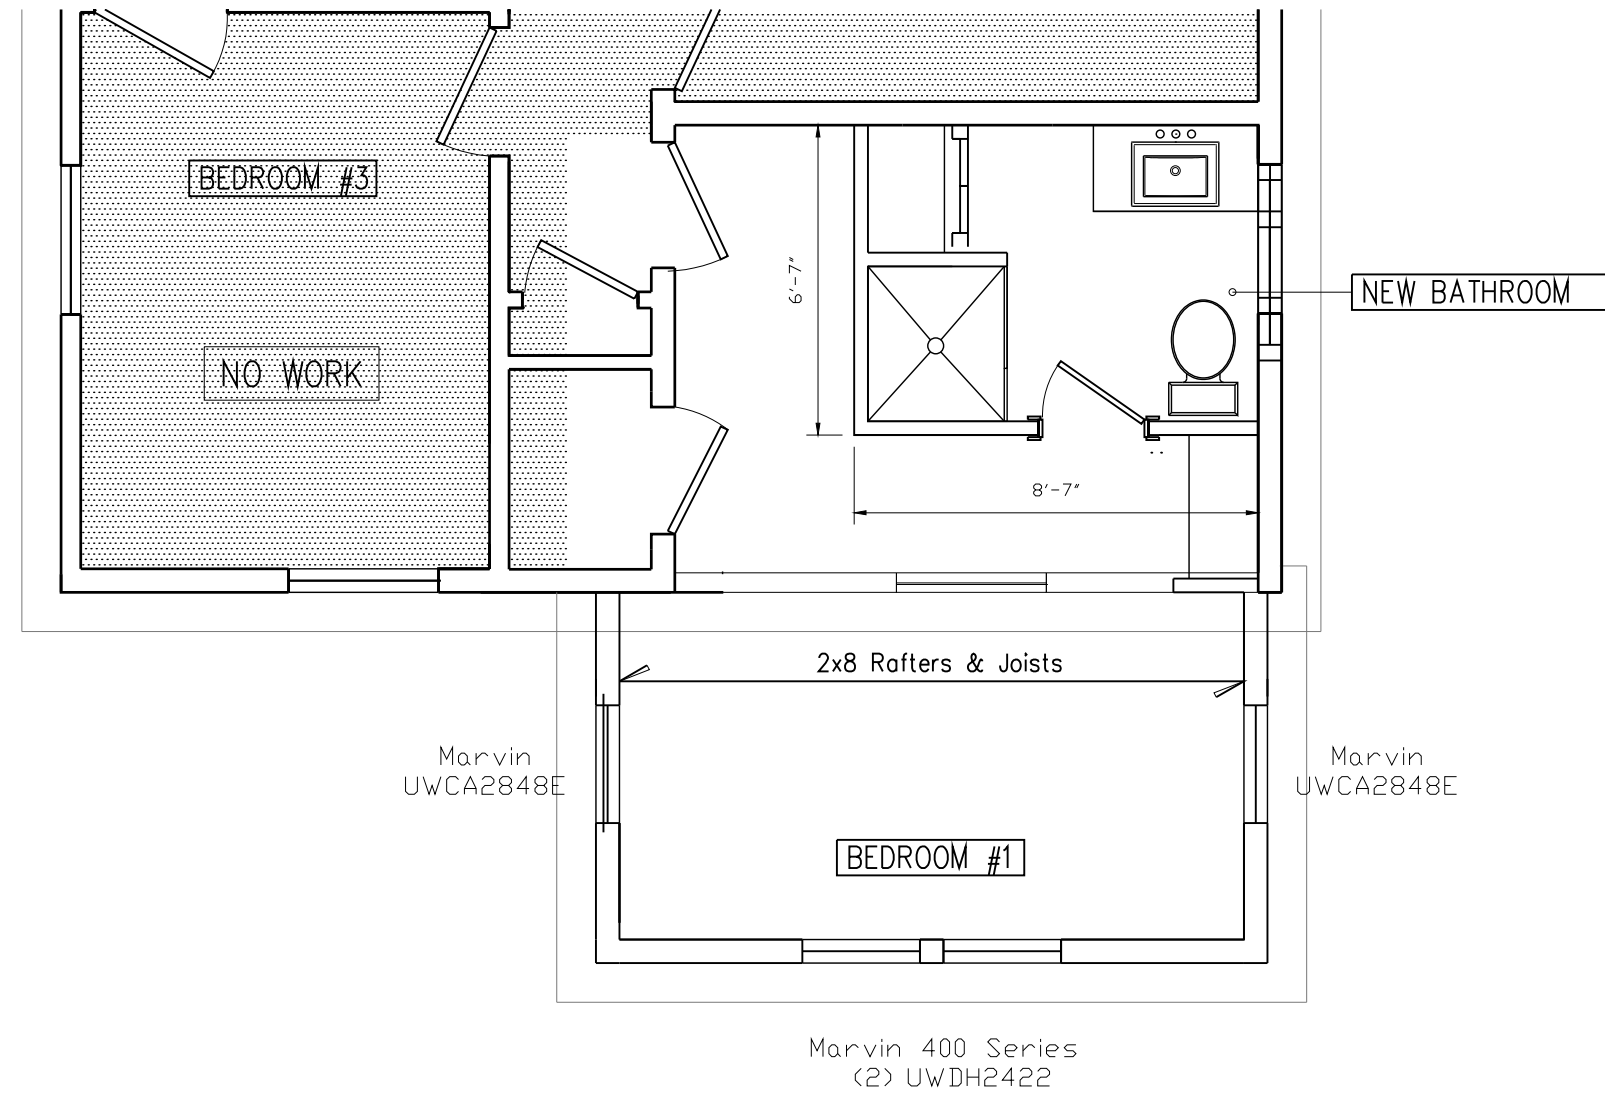

2
A2 Proposed Second Floor Plan
1/4" = 1'-0"

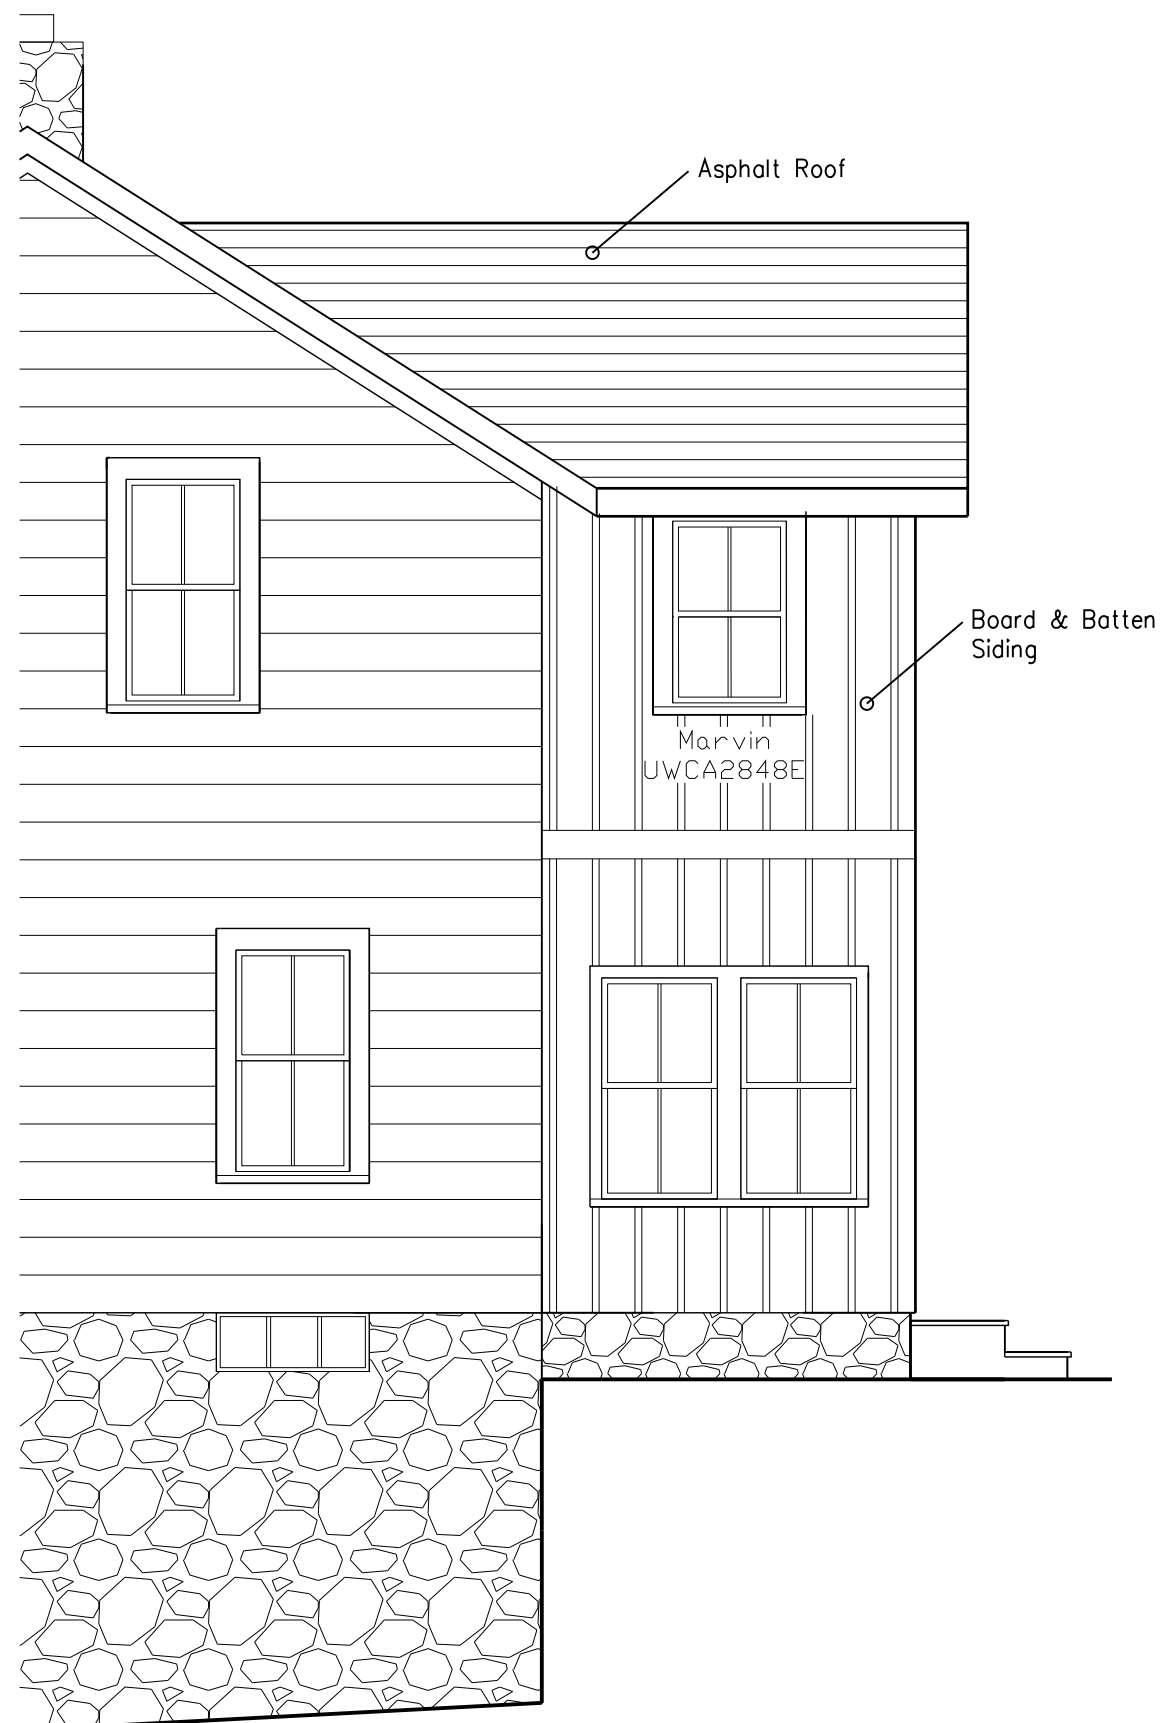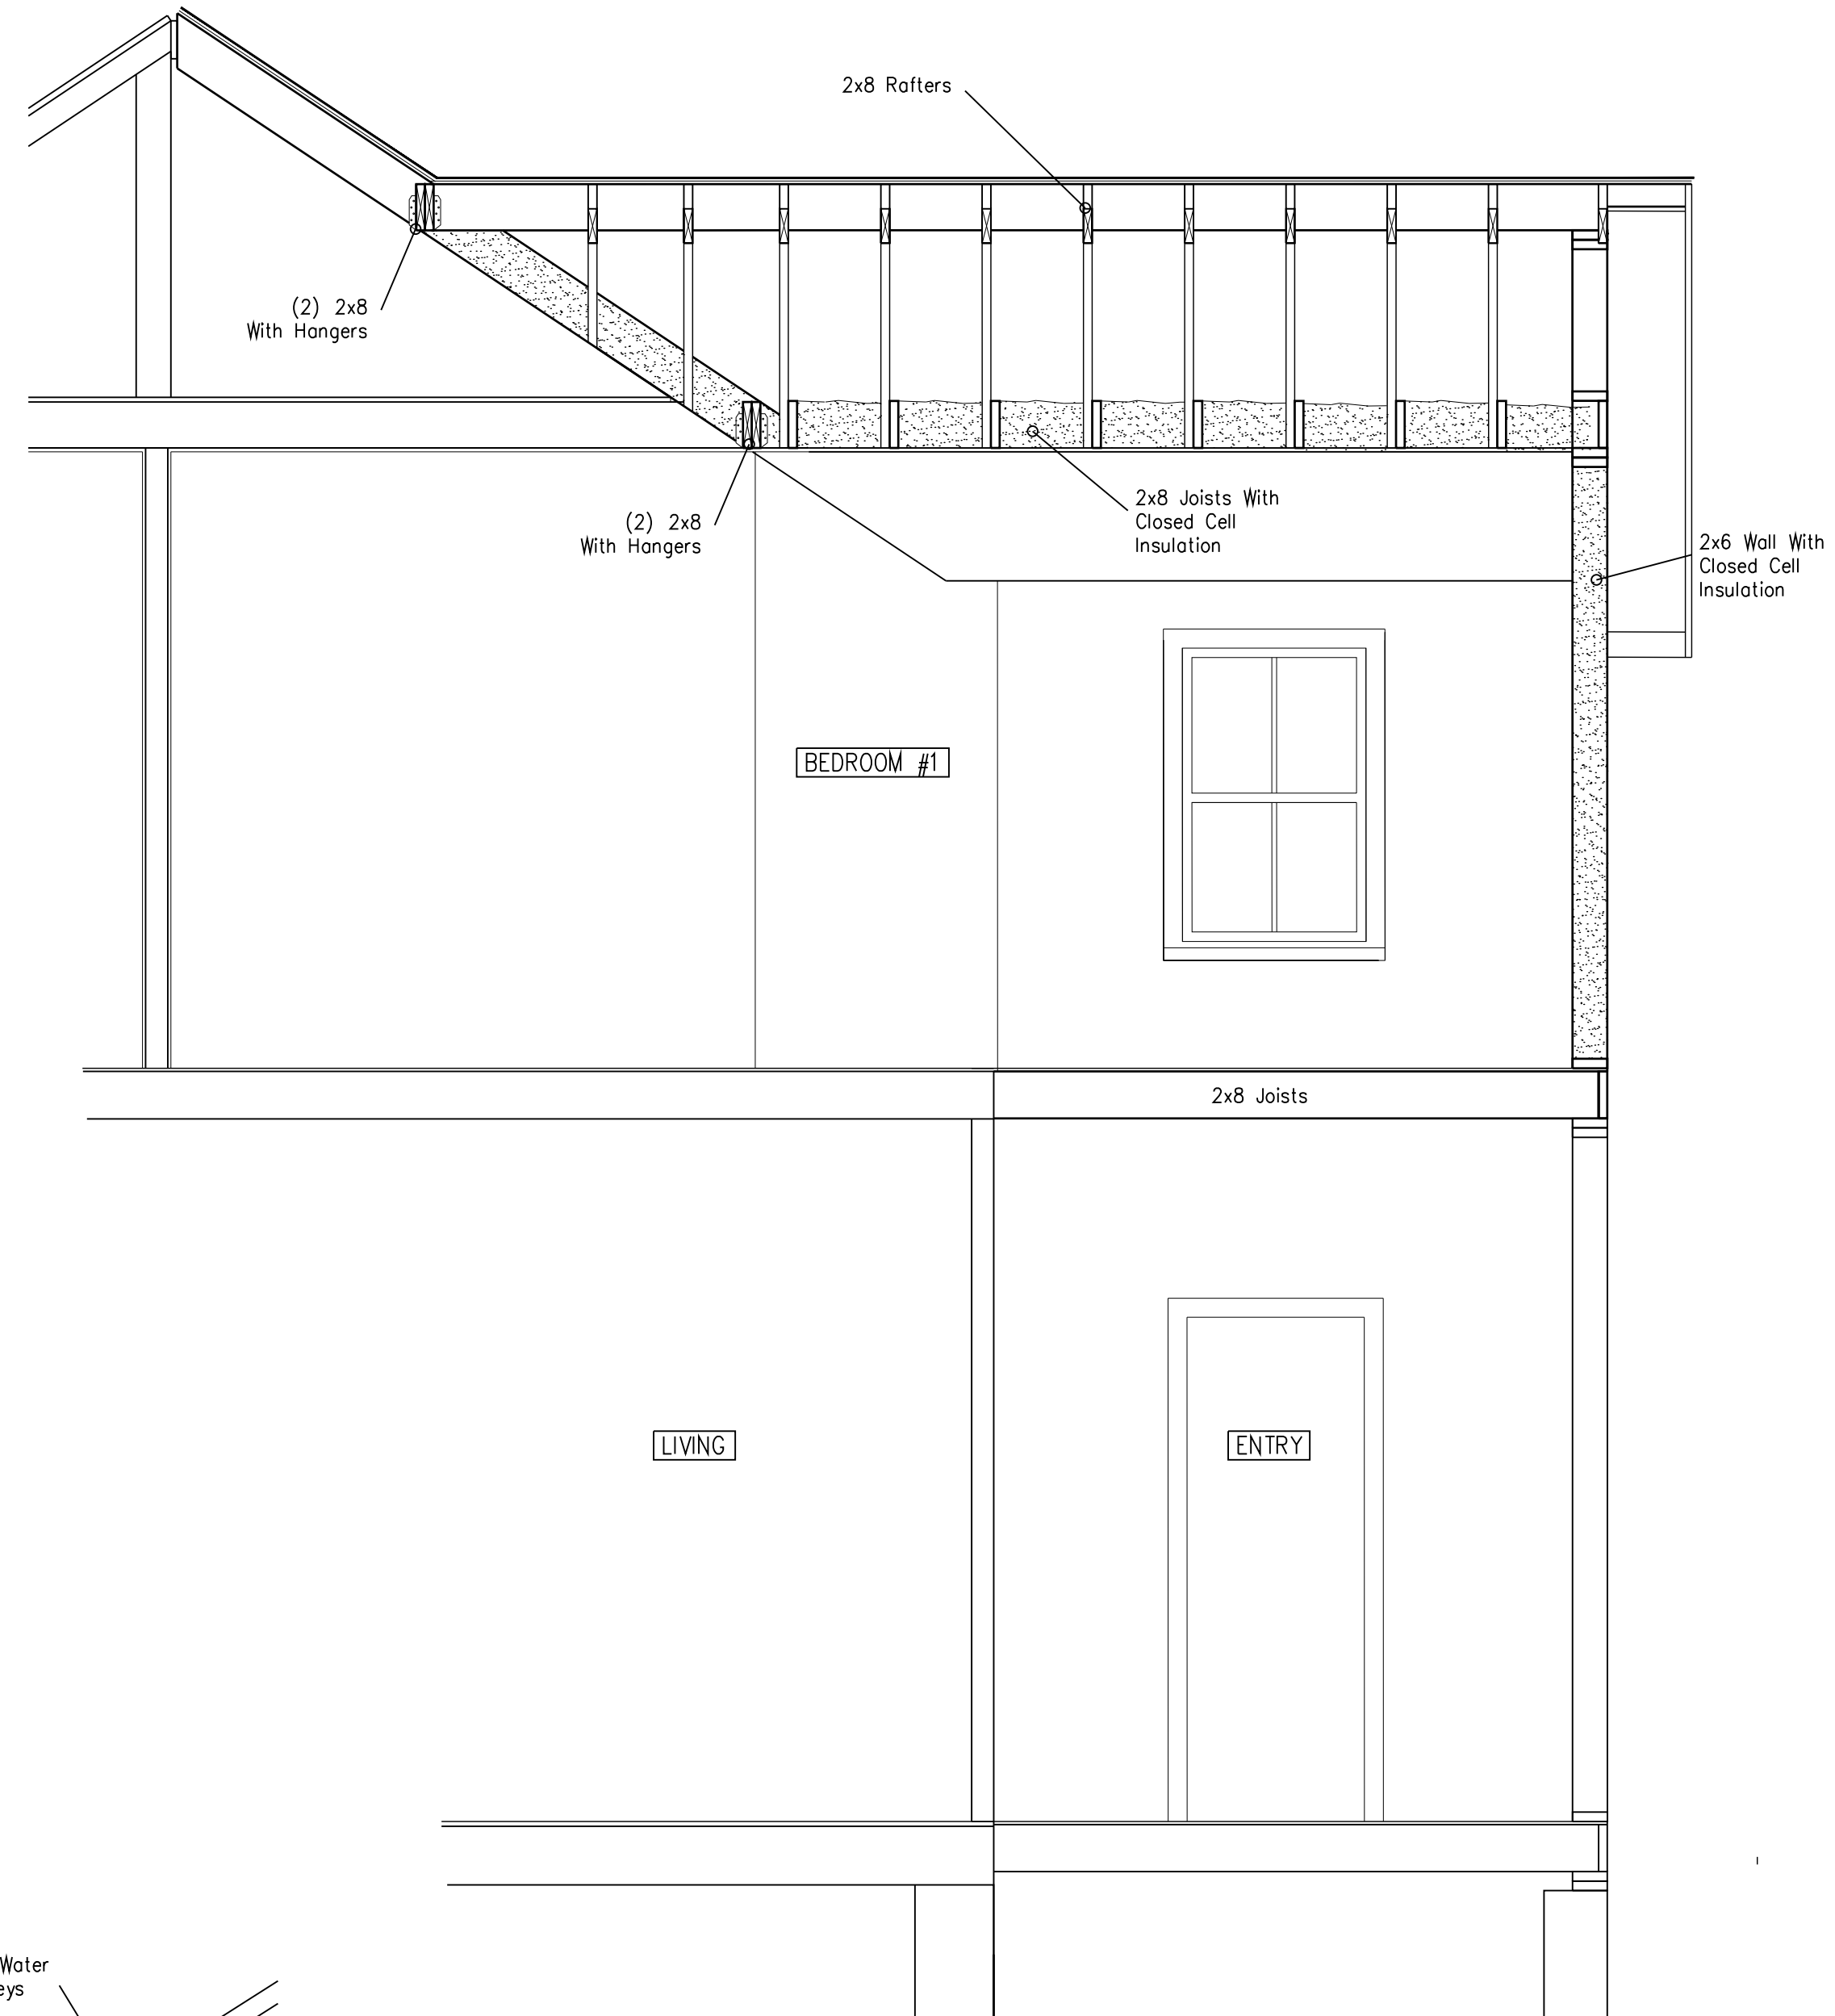


3
A2 Partial South Elevation
1/4" = 1'-0"



4
A2 Partial East Elevation
1/4" = 1'-0"



4
A2 Partial East Elevation
1/4" = 1'-0"

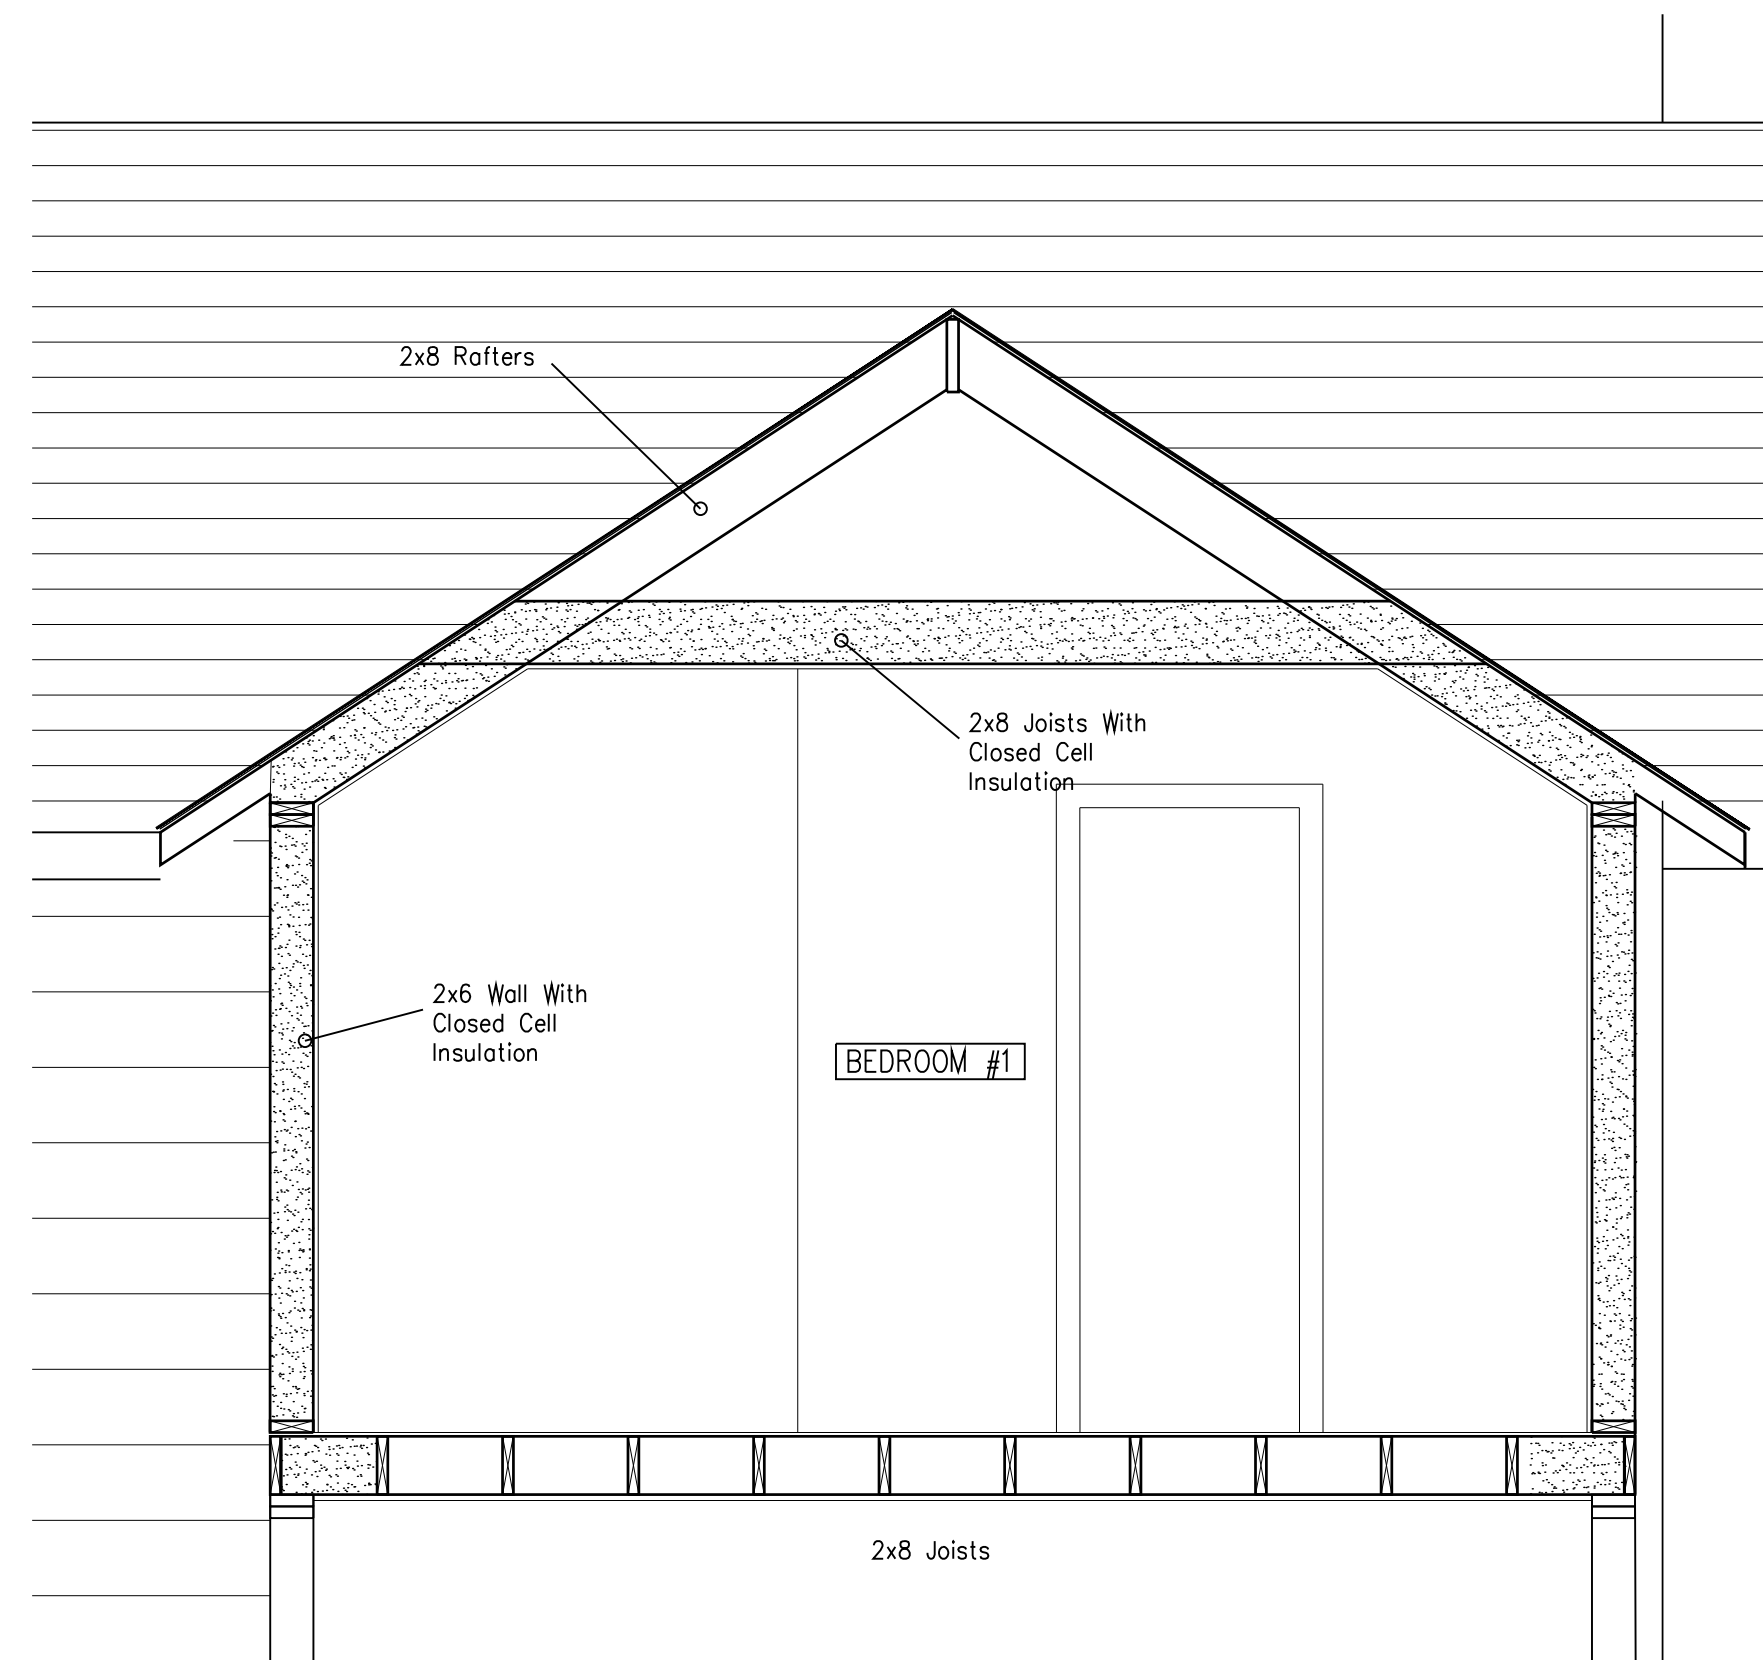


Owner
Amanda & Lou Boice
204 Smith Ridge Road
South Salem, NY 10590

Architect
Peter Dusenberry
49 Frontier Road
Cos Cob, CT 06807

Boice Residence
Proposed Front Porch
Addition

204 Smith Ridge Road,
South Salem NY

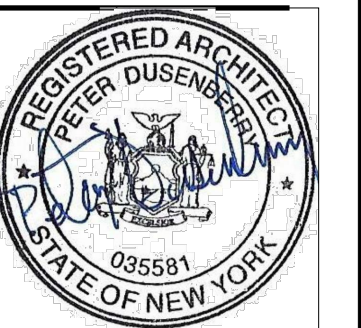

Rev.	Date	Description

Sheet Title:
**Proposed Plans
and Elevation**

Date: May 28, 2021
Scale: 1/4" = 1'-0"
Dwg By: pd

A2

GENERAL NOTES

CONTRACTOR SHALL VERIFY ALL DIMENSIONS AND EXISTING CONDITIONS, NOTIFYING THE ARCHITECT AND OWNER OF ANY DISCREPANCIES PRIOR TO COMMENCING THE WORK.

THE CONTRACTOR SHALL COORDINATE ALL PORTIONS OF THE WORK AS DESCRIBED IN THE CONSTRUCTION DOCUMENTS.

THE CONTRACTOR SHALL PATCH AND REPAIR TO MATCH EXISTING WALLS, FLOORS, CEILINGS OR OTHER SURFACES DISTURBED DURING THE INSTALLATION OF ARCHITECTURAL, MECHANICAL, PLUMBING OR ELECTRICAL WORK.

ALL WORK SHALL COMPLY WITH THE REQUIREMENTS OF APPLICABLE LOCAL, STATE AND FEDERAL CODES AND ORDINANCES.

ALL WORK SHALL COMPLY WITH THE REQUIREMENTS OF THE 2015 IRC & 2017 NYS SUPPLEMENT.

ALL METHODS AND MATERIALS SHALL COMPLY WITH THE REQUIREMENTS OF THE NEW YORK STATE ENERGY CODE.

ALL ELECTRICAL, PLUMBING AND MECHANICAL (HVAC) WORK SHALL BE FILED UNDER SEPARATE PERMIT APPLICATIONS.

ALL ELECTRICAL WORK SHALL COMPLY WITH 2014 NATIONAL ELECTRICAL CODE.

ALL FRAMING LUMBER SHALL BE DOUGLAS FIR #2 OR BETTER, CONSTRUCTION GRADE AND SHALL CONFORM TO THE NATIONAL DESIGN SPECIFICATION FOR STRESS - GRADE LUMBER AND ITS FASTENERS ACCORDING TO THE NATIONAL LUMBER MANUFACTURERS ASSOCIATION.

PROVIDE SMOKE DETECTORS AND CARBON MONOXIDE DETECTORS AS PER THE 2015 IRC & 2017 NYS SUPPLEMENT R314 & R315

PROVIDE FIRESTOPPING AS PER THE 2015 IRC & 2017 NYS SUPPLEMENT R302

BATHROOM VENTILATION SHALL COMPLY WITH THE REQUIREMENTS OF M1507 OF THE 2015 IRC & 2017 NYS SUPPLEMENT.

CLOTHES DRYER EXHAUST SHALL COMPLY WITH THE REQUIREMENTS OF M1502 OF THE 2015 IRC & 2017 NYS SUPPLEMENT.

PROVIDE GFI & AFI OUTLETS AS REQ'D BY THE 2015 IRC & 2017 NYS SUPPLEMENT E3902

RECEPTACLES IN BATH, LAUNDRY & UNFINISHED SPACES TO BE GFI, AS PER SECTION E3902 OF THE 2015 IRC & 2017 NYS SUPPLEMENT

AT LEAST 75% OF NEWLY INSTALLED LIGHT FIXTURES SHALL HAVE HIGH EFFICACY LAMPS AS PER SECTION N1104.1.1 OF THE 2015 IRC & 2017 NYS SUPPLEMENT

2015 IRC AND AS AMENDED BY 2017 NYS UNIFORM CODE SUPPLEMENT.

2015 IPC, 2016 IECC AND TOWN OF LEWISBORO CODE

1 HOUR MINIMUM SEPARATION BETWEEN DWELLING UNITS AT CEILINGS & COMMUNICATING WALLS.

BATH NOTES:

PROVIDE 1/2" TYPE "W" GWB AT WALLS & 1/2" DURAROCK FULL HT AT SHOWERS

BATHROOM VENTILATION SHALL COMPLY WITH THE REQUIREMENTS OF THE 2015 IRC & 2017 NYS SUPPLEMENT.

BATHROOM GLAZING SHALL COMPLY WITH THE 2015 IRC & 2017 NYS SUPPLEMENT.

ADDITIONAL NOTES:

PROVIDE FRESH AIR INTAKE AS PER 2015 NYS RESIDENTIAL CODE.

LIGHTING & MECHANICAL VENTILATION @ LAUNDRY ROOM TO COMPLY W/ THE THE 2015 IRC & 2017 NYS SUPPLEMENT.

ALLOW 6" CLEARANCE BEHIND WASHER/ DRYER.

NOTE: THESE PLANS WERE PREPARE TO MEET OR EXCEED THE REQUIREMENTS OF THE 2016 NEW YORK STATE RESIDENTIAL CODE, THE TOWN OF LEWISBORO MUNICIPAL CODE AND ALL APPLICABLE RULES AND REGULATIONS.

2015 IRC AND AS AMENDED BY 2017 NYS UNIFORM CODE SUPPLEMENT.

2015 IPC, 2016 IECC AND TOWN OF LEWISBORO CODE

ADDITIONAL NOTES

CONTRACTOR TO VERIFY CABINET DIMENSIONS PRIOR TO FRAMING.

PROVIDE TEMPORARY PROTECTION AS REQUIRED TO PROTECT EXISTING FINISHES TO REMAIN. SEAL DOORWAYS TO AVOID DUST TRANSMISSION.

ALL WATER LINES (HOT & COLD) TO BE INSULATED.

ENERGY CODES NOTES

CLIMATE ZONE: 4A
ROOF/ CEILING:: R49
WALL : R20/ 13+5
FLOOR: R19
BASEMENT WALL: R10/ 13
FENESTRATION: U 0.35

BUILDING INFORMATION

1196 ROUTE NY-35, SOUTH SALEM, NY 10590


ZONING DIST - R-2A

SEC: 5.329Ac BLOCK: 10805 LOT: 45


ZONING ANALYSIS

	REQUIRED	EXIST	PROPOSE
LOT SIZE:	2 AR	232,120 SF	NO CHANGE
LOT WIDTH:	200 FT	230 FT	NO CHANGE
FRONT YARD:	50 FT	136.4 FT	NO CHANGE
SIDE YARD(COMB)	40 FT	160.6 FT	NO CHANGE
REAR YARD	50 FT	N/A	NO CHANGE
HEIGHT	35 FT	25 FT	NO CHANGE


BUILDING COVERAGE (BUILDING, PORCH, STEPS)	20,890 SF 9%	2,925 SF 1.2%	NO CHANGE
---	-----------------	------------------	-----------

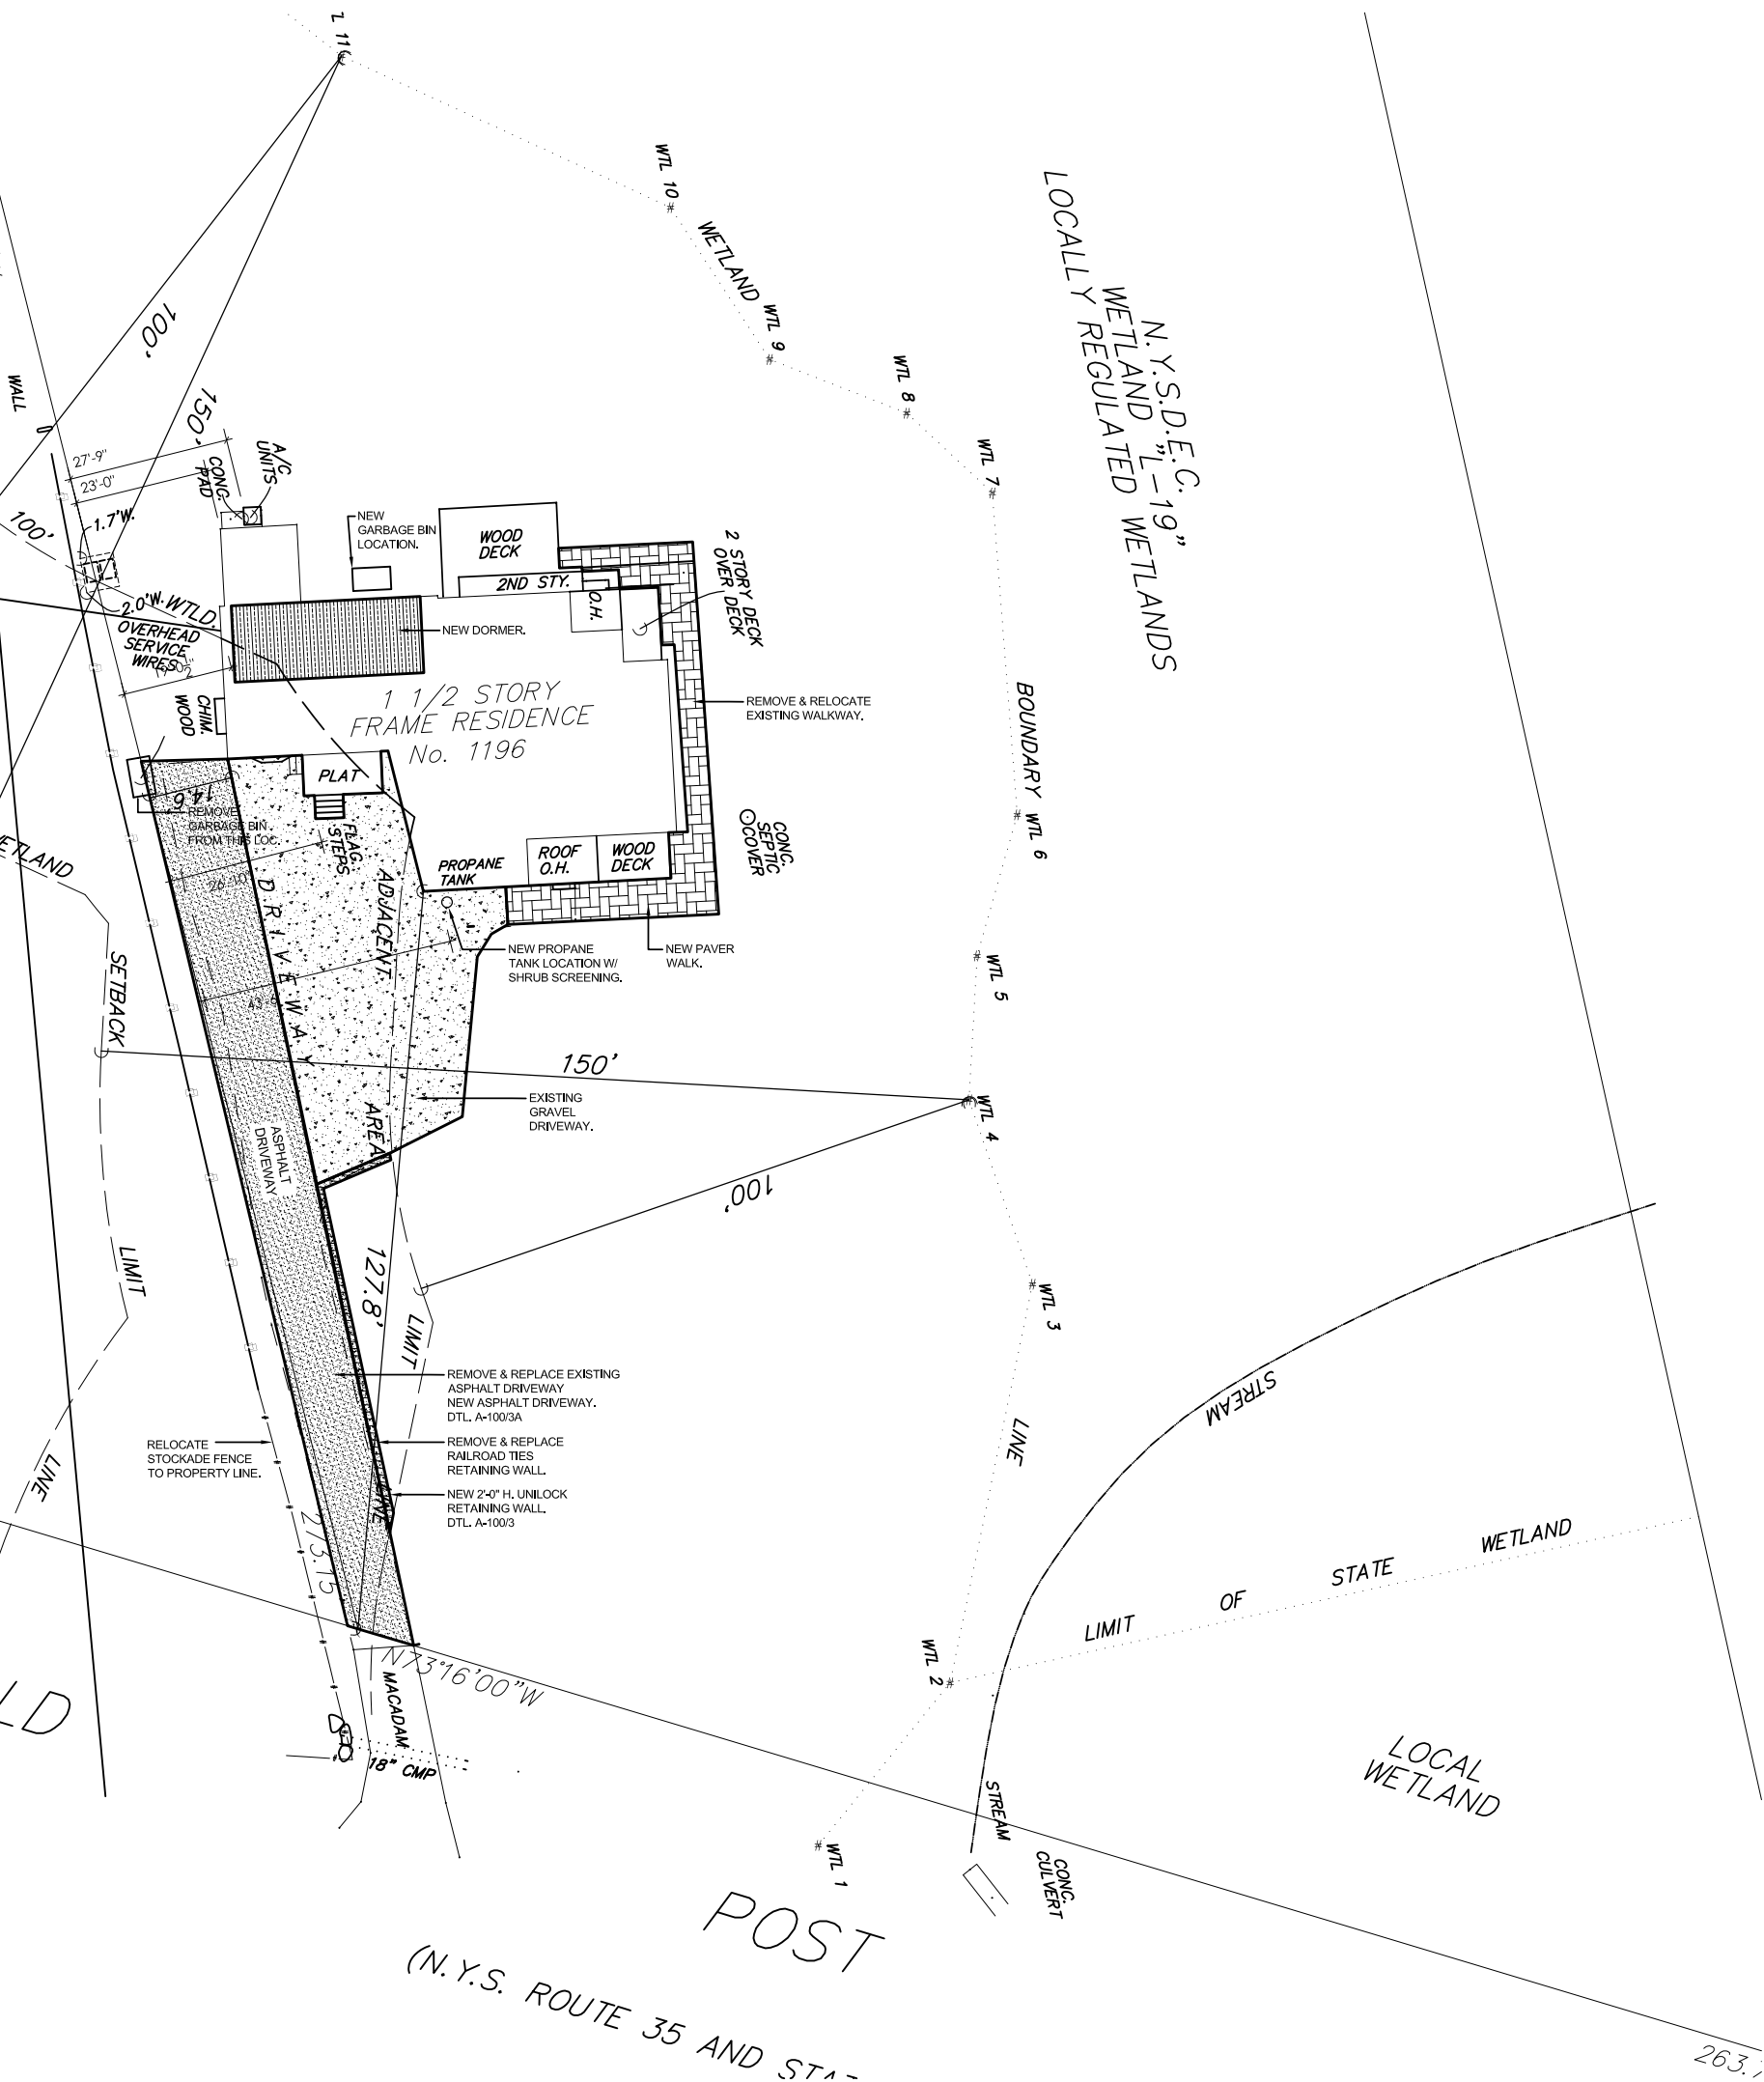


1 PARTIAL SITE PLAN
SCALE: 1"=15'-0"

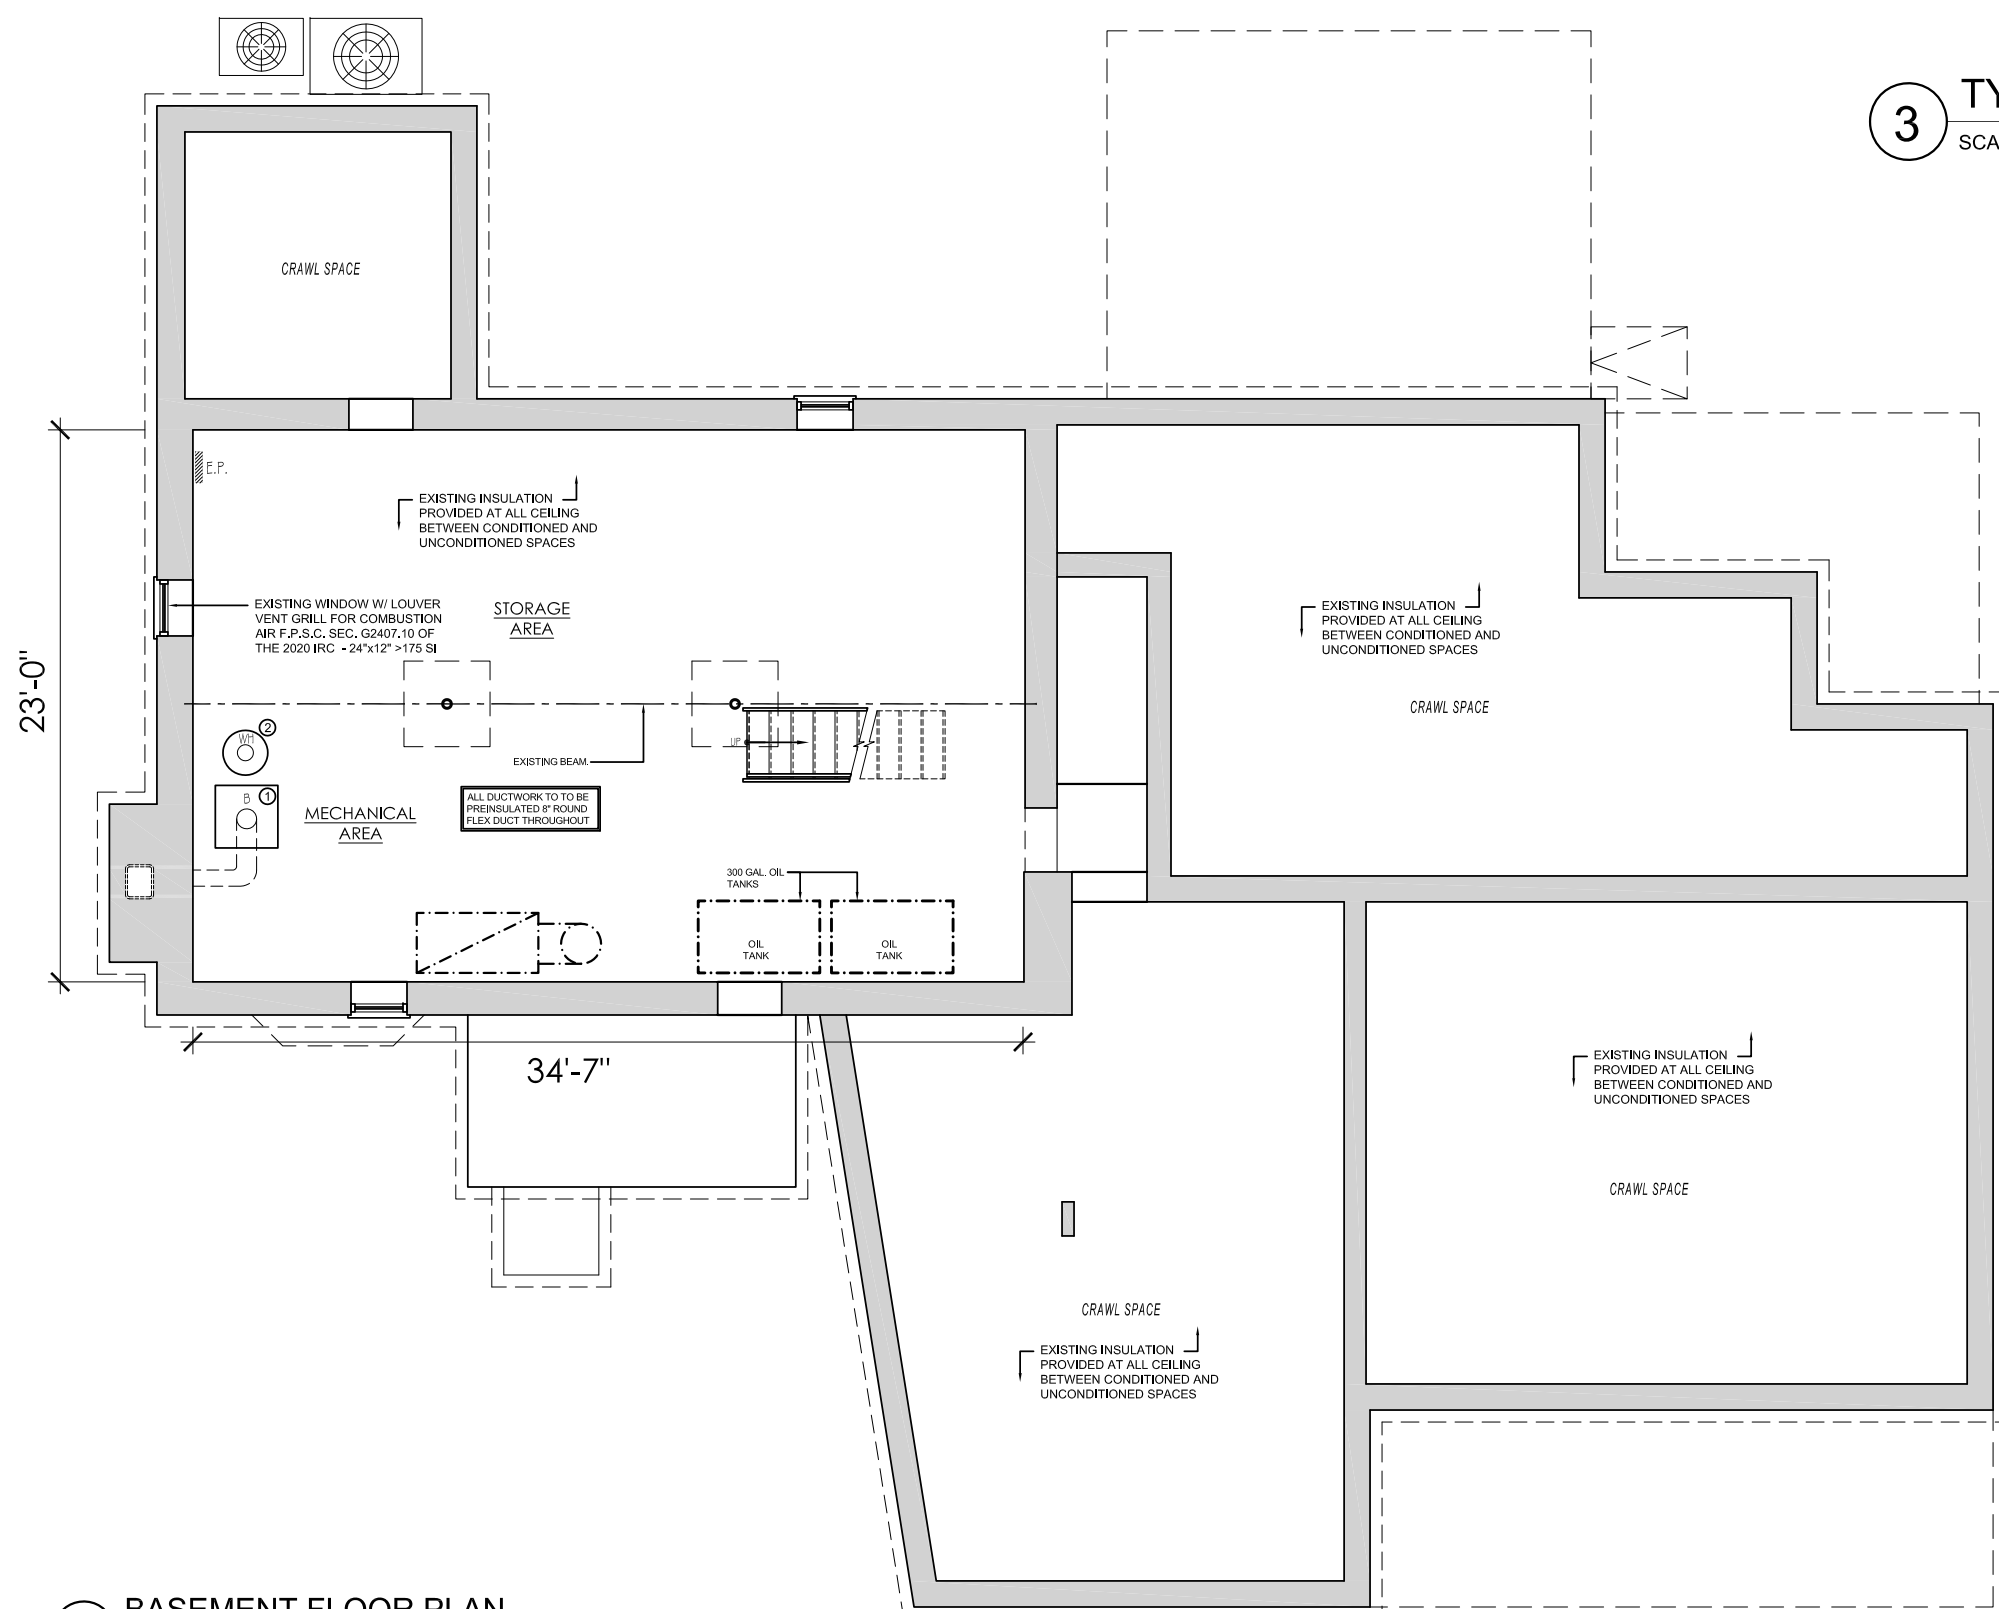


4 BASEMENT FLOOR PLAN
SCALE: 1/8"=1'-0"

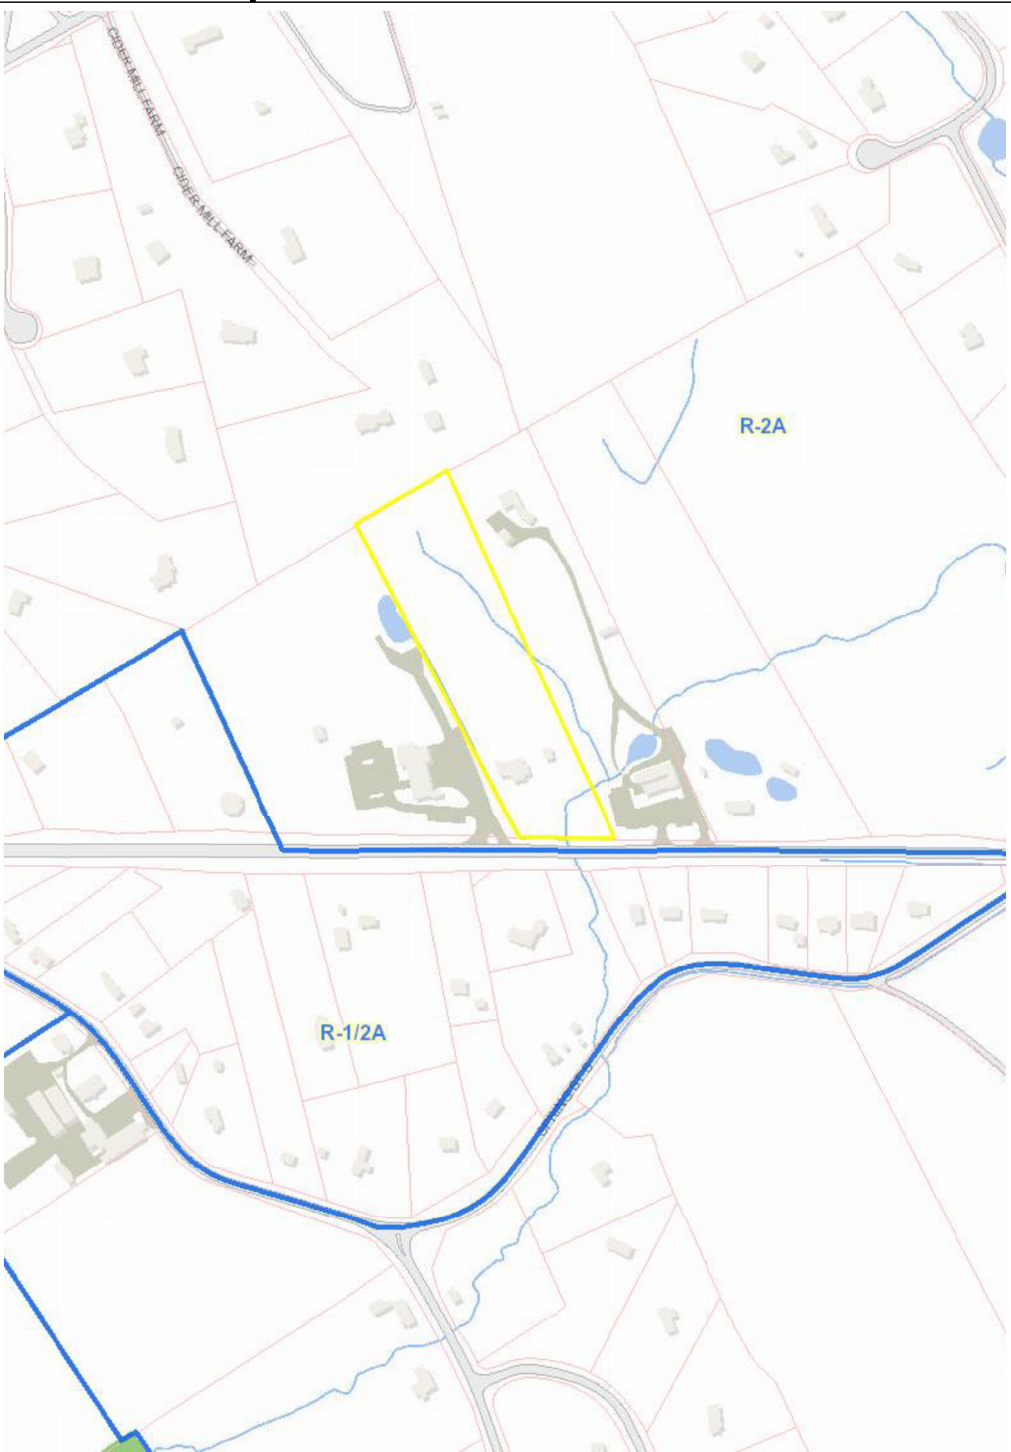

2 LOCATION MAP
SCALE: NTS

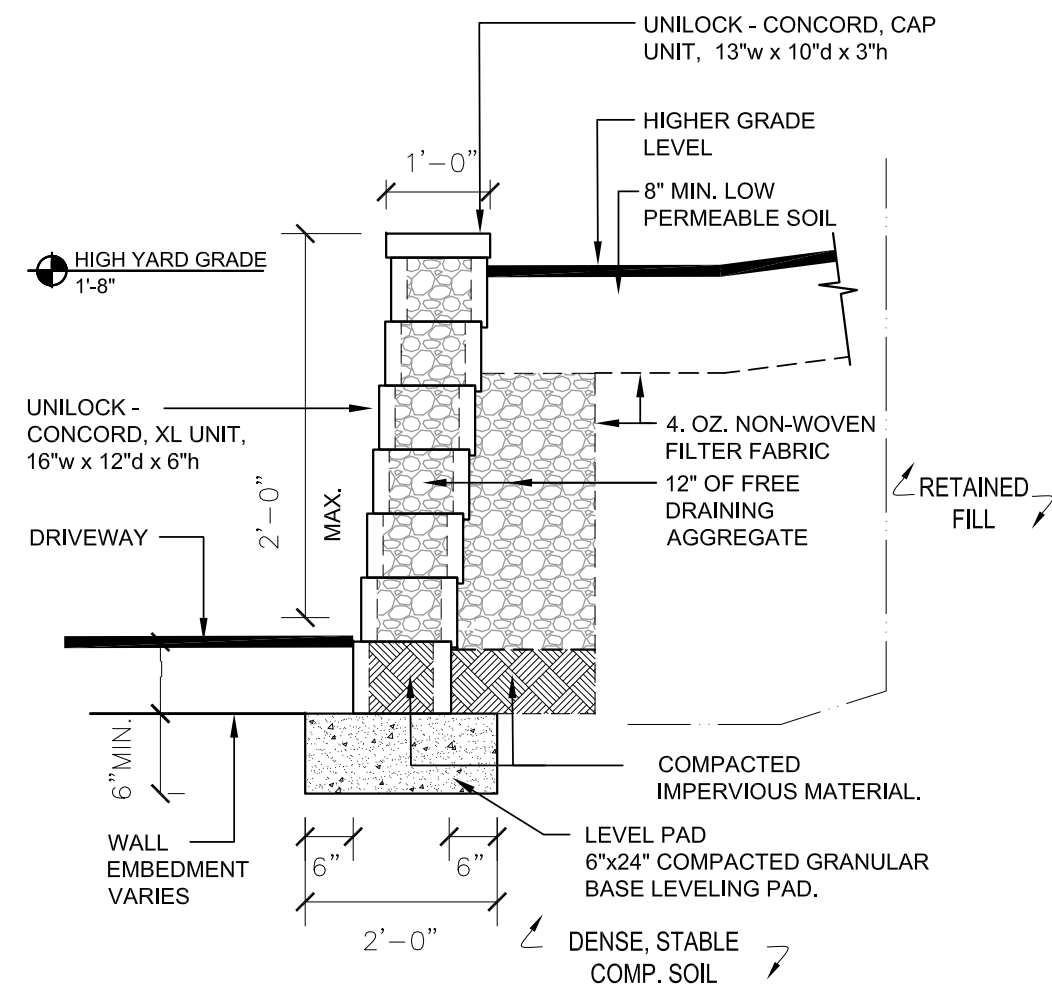


3 TYP. GRAV. RET. WALL SECT.
SCALE: 1/2"=1'-0"

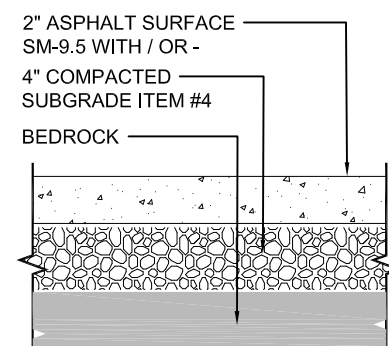


3A DRIVEWAY DTL.
SCALE: N.T.S.

NO.	EQUIPMENT	SCHEDULE
1	BOILER	WEL. MCLAND. WSDS
2	WATER TANK	WEL. MCLAND. WSDS

ONE (1) SQUARE FOOT OF VENTILATION FOR EVERY 1000 Btu OUTPUT

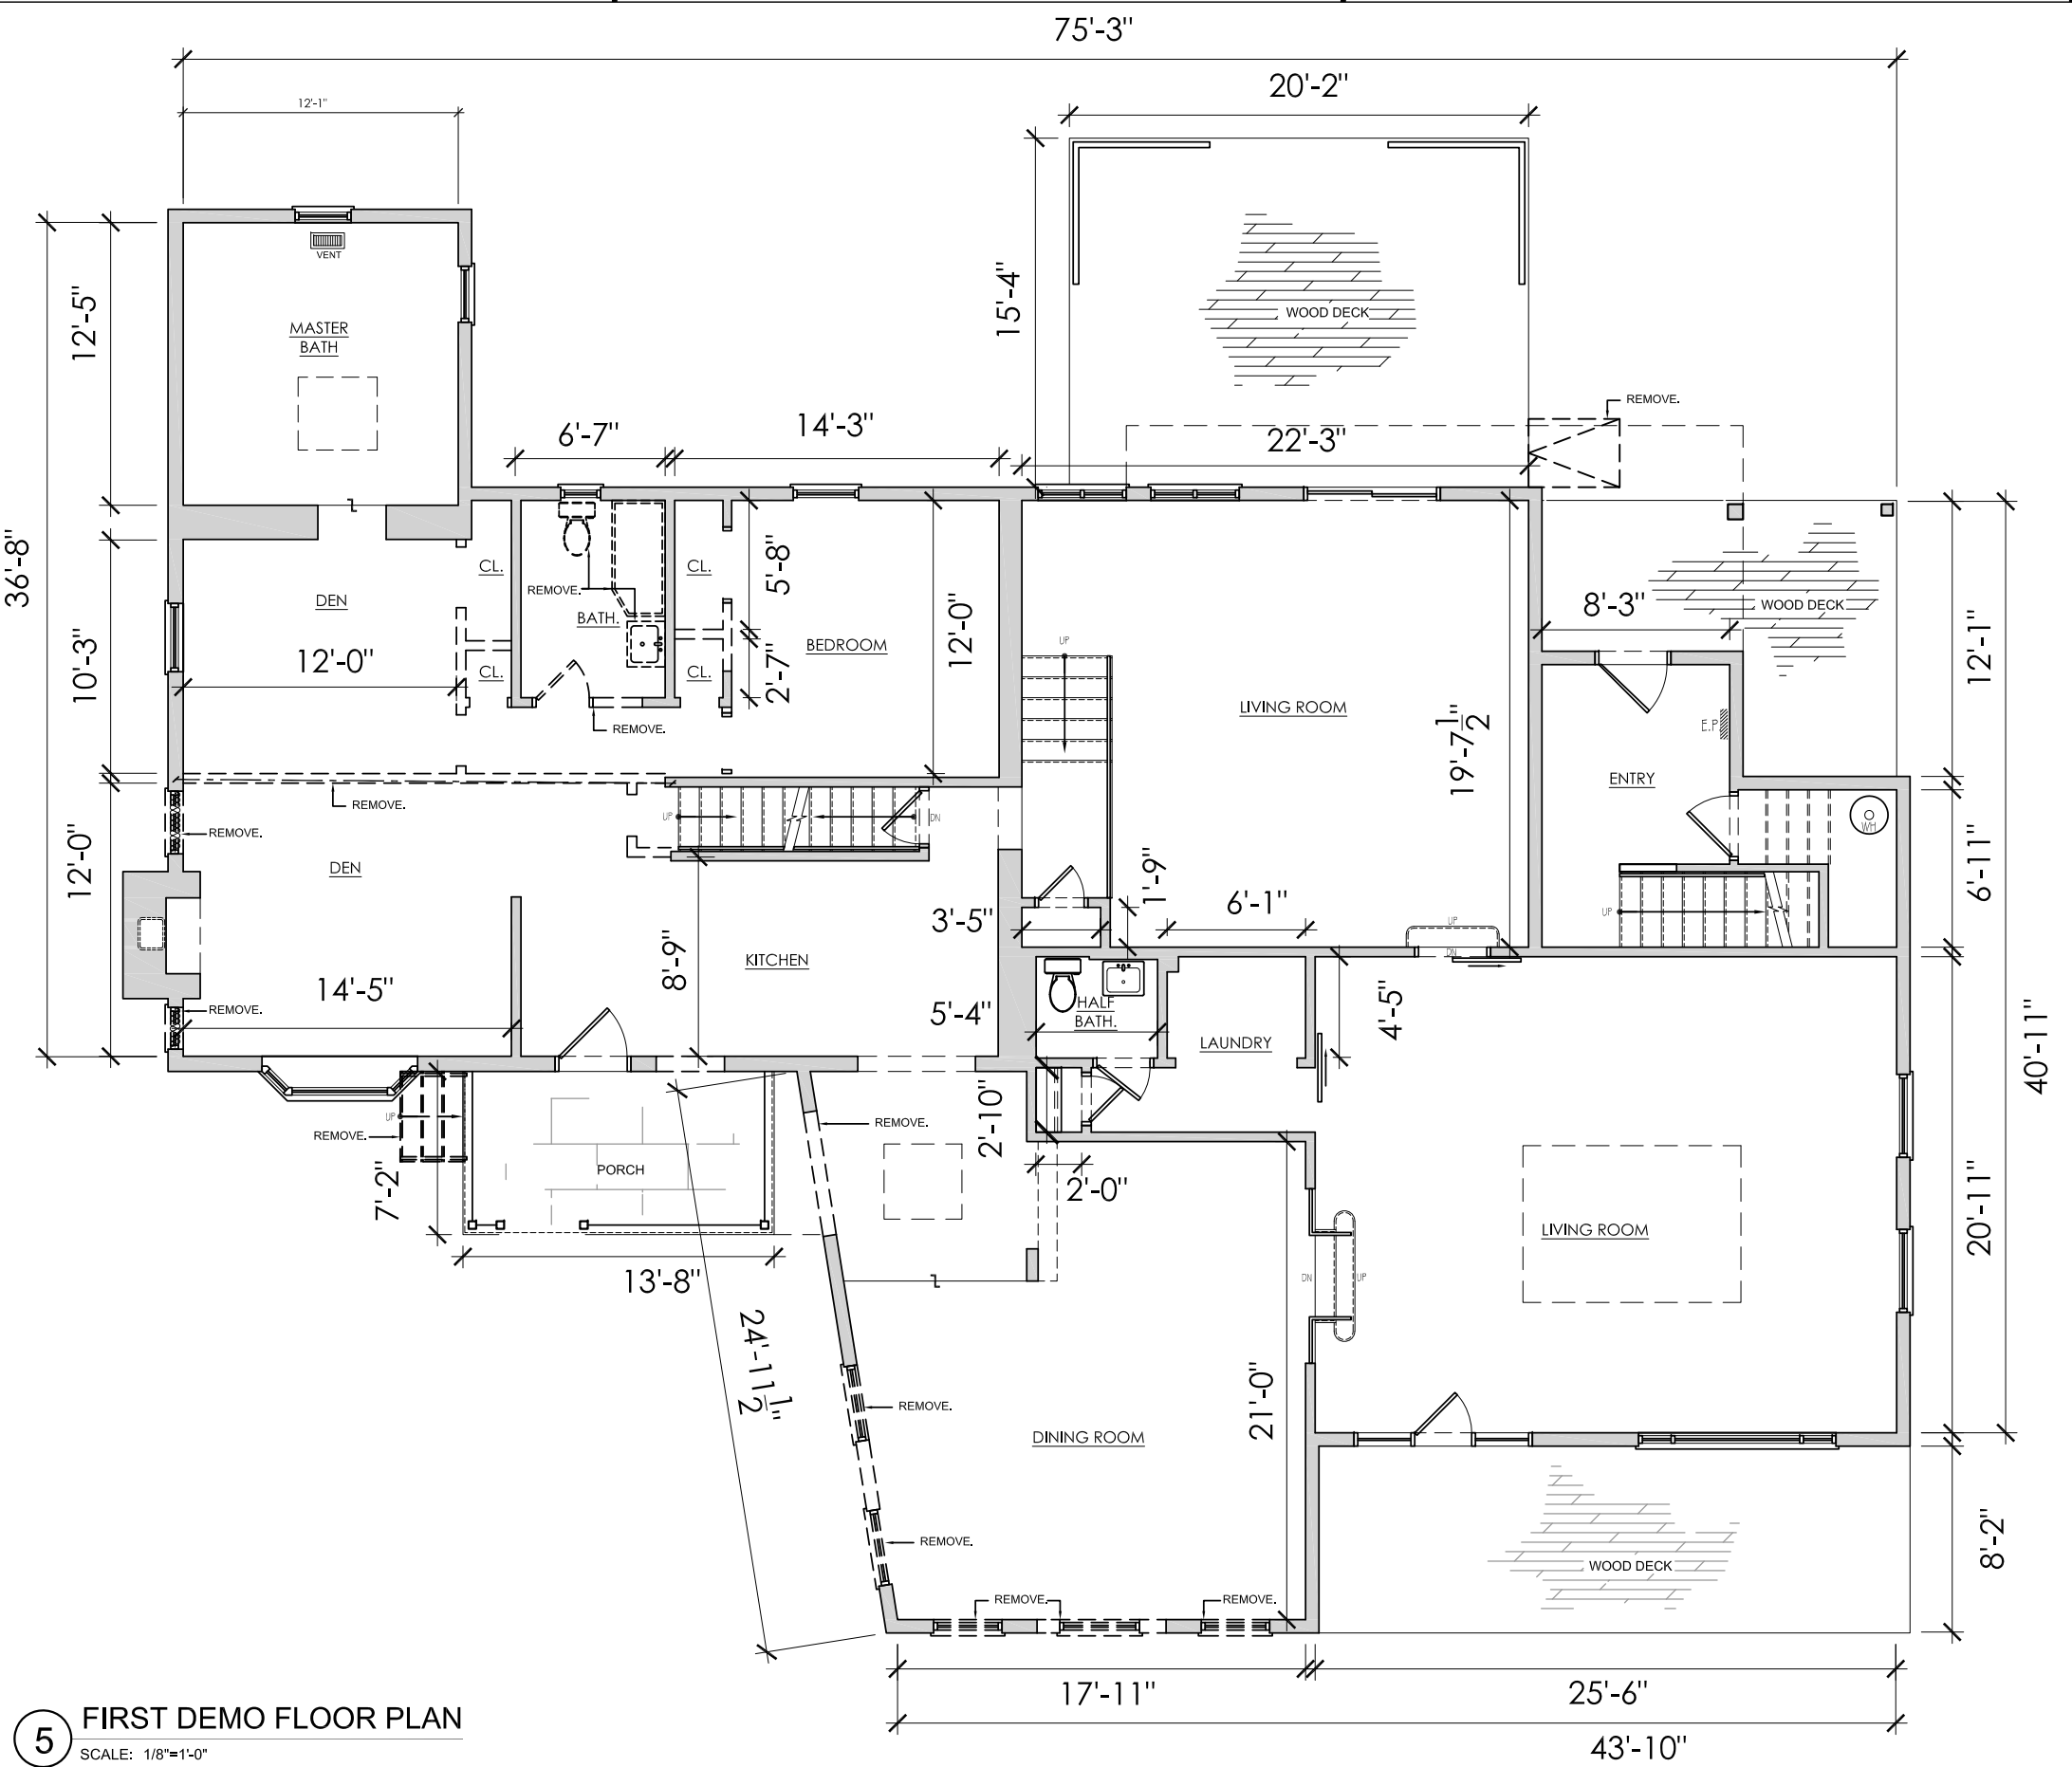

5 FIRST DEMO FLOOR PLAN
SCALE: 1/8"=1'-0"

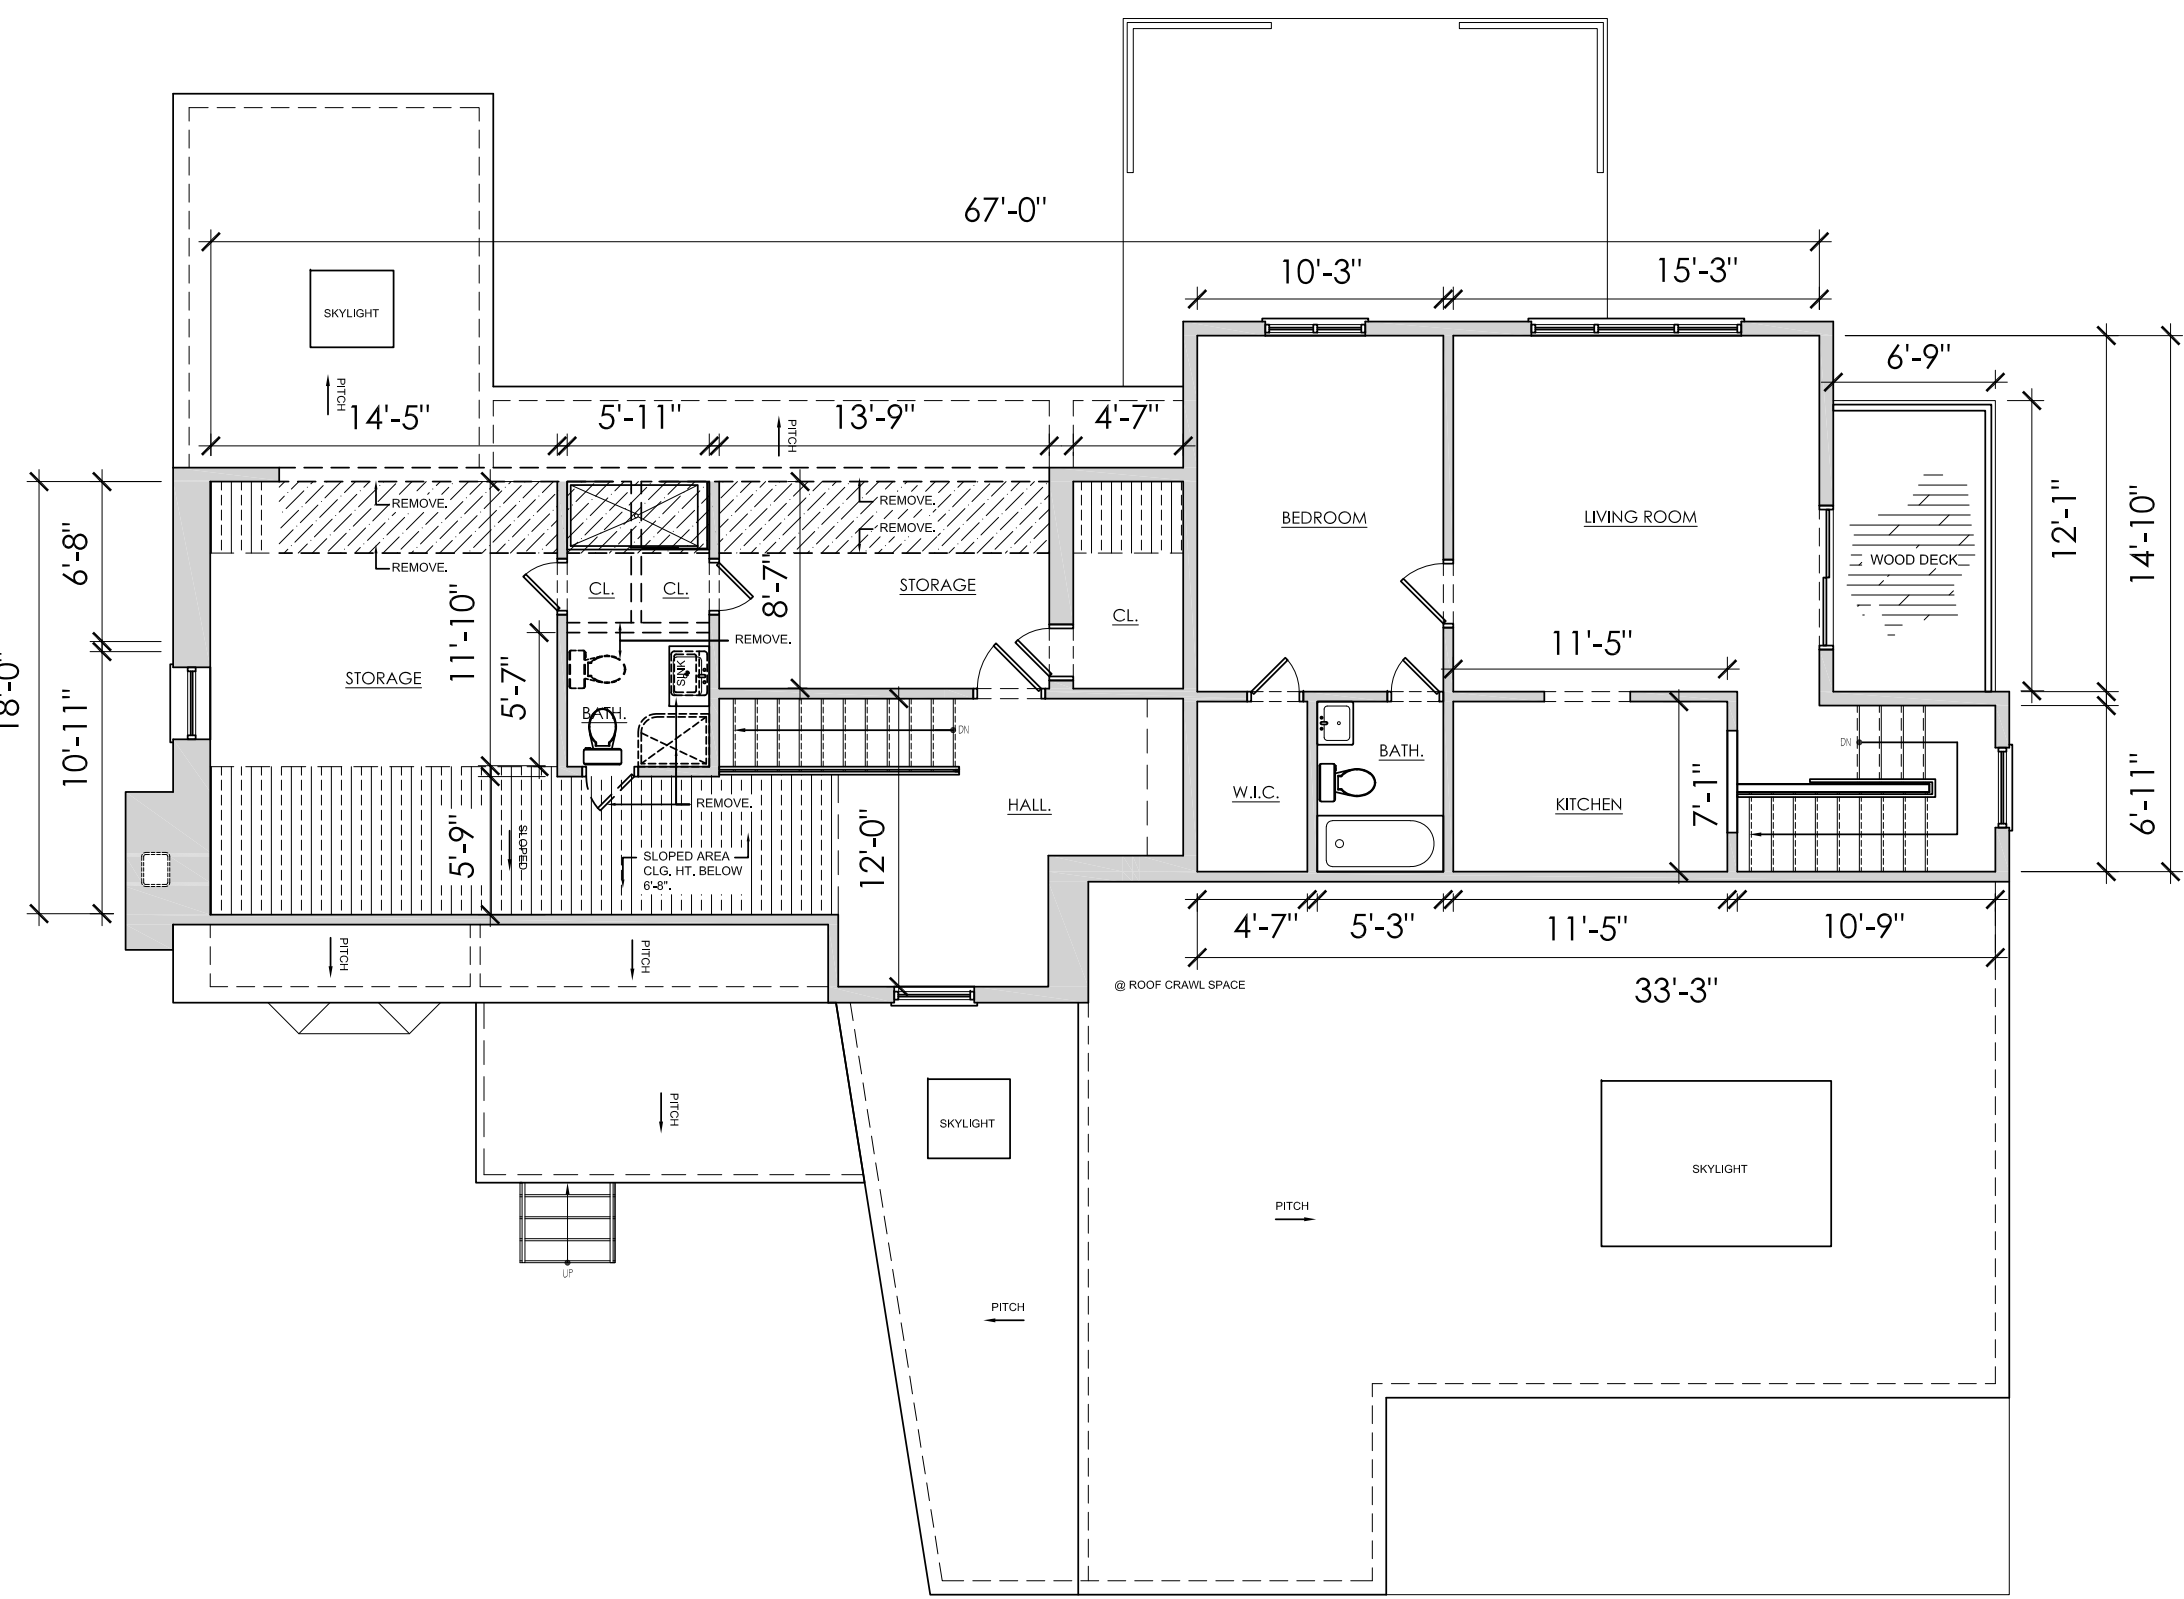

6 SECOND FLOOR DEMO PLAN
SCALE: 1/8"=1'-0"

NEW YORK STATE ENERGY CODE STATEMENT

TO THE BEST OF MY KNOWLEDGE, BELIEF AND PROFESSIONAL JUDGEMENT, THESE PLANS AND SPECIFICATIONS ARE IN COMPLIANCE WITH NEW YORK STATE ENERGY CODE

CLIMATIC AND GEOGRAPHICAL DESIGN CRITERIA (2016) - CLIMATE ZONE 4A											
GROUND SNOW LOAD	WIND DESIGN				SEISMIC DESIGN CATEGORY	SUBJECT TO DAMAGE FROM		WINTER ICE BARRIER DESIGN TEMP	FLOOD HAZARD	AIR FREEZG ANNUAL INDEX	MEAN ANNUAL TEMP
	SPEED	TOPO. EFFECTS	SPECIAL REGION WINDS	WIND-BORN DEBRIS ZONE		WEATHERG	FROST LINE DEPTH	TERMITES			
30 PSF	125 MPH	NO	YES	NO	C	SEVERE	42"	MODERATE TO HEAVY	361227 9/07	618 100-YEAR	52.2°F

LIST OF DRAWINGS

GENERAL DRAWINGS	REV.	DATE
A-100 EXIST. & DEMO BASEMENT, 1ST & 2ND FLOOR PLAN	2	05.11.2021
A-200 1ST FLOOR PLAN AND RISER DIAGRAM	2	05.11.2021
A-300 2ND FLOOR PLAN AND RISER DIAGRAM	2	05.11.2021
A-400 EXTERIOR ELEVATIONS	2	05.11.2021
A-500 EXTERIOR ELEVATIONS	2	05.11.2021

PROJECT/ CLIENT:

HOME RENOVATION

VALENCIA RESIDENCE

1196 ROUTE NY-35, SOUTH SALEM, NY 10590

ARCHITECT:

piRo STUDIO
119 West 81st Street, 5F
New York, NY 10024
Contact: Phone: 908-868-1644
WWW.PIRO-STUDIO.COM

ISSUE	DESCRIPTION	DATE
1	DEPARTMENT OF BUILDINGS	03.27.2020
2	DEPARTMENT OF BUILDINGS	05.11.2021

CONDITIONS

ALL IDEAS, NOTES, ARRANGEMENTS AND PLANS INDICATED OR REPRESENTED BY THIS DRAWING ARE OWNED BY, AND THE PROPERTY PIETRO ROSATO ARCHITECT AND WERE CREATED, EVOLVED AND DEVELOPED FOR THE USE ON, AND IN CONNECTION WITH THE SPECIFIED PROJECT. NONE OF SUCH IDEAS, DESIGNS, ARRANGEMENTS OR PLANS SHALL BE USED BY OR DISCLOSED TO ANY PERSON, FIRM OR CORPORATION FOR ANY PURPOSE WHATSOEVER WITHOUT PRIOR WRITTEN PERMISSION OF PRA.

© COPYRIGHT PRA 2021

PROFESSIONAL STAMP/ SIGNATURE

OFFICIAL DOB APPROVAL STAMP/ SIGNATURE

DATE: 05/19/2020
PROJECT NO: 0020-35
PREPARED BY: JOSE A. RAMIREZ
CHK BY: PR

EXISTING BASEMENT, 1ST & 2ND FLOOR DEMO PLAN.




DWG NO:

A-100.00





DOB JOB NUMBER

1 of 5

PROJECT/ CLIENT:		
HOME RENOVATION		
VALENCIA RESIDENCE		
1196 ROUTE NY-35, SOUTH SALEM, NY 10590		
ARCHITECT:		
piro STUDIO NEW YORK: 119 West 81st Street, 5F New York, NY 10024 Contact: Phone: 908-868-1644 WWW.PIRO-STUDIO.COM		
ISSUE	DESCRIPTION	DATE
1	DEPARTMENT OF BUILDINGS	03.27.2020
2	DEPARTMENT OF BUILDINGS	05.11.2021
CONDITIONS		
ALL IDEAS, NOTES, ARRANGEMENTS AND PLANS INDICATED OR REPRESENTED BY THIS DRAWING ARE OWNED BY, AND THE PROPERTY PIETRO ROSATO ARCHITECT AND WERE CREATED, EVOLVED AND DEVELOPED FOR THE USE ON, AND IN CONNECTION WITH THE SPECIFIED PROJECT. NONE OF SUCH IDEAS, DESIGNS, ARRANGEMENTS OR PLANS SHALL BE USED BY OR DISCLOSED TO ANY PERSON, FIRM OR CORPORATION FOR ANY PURPOSE WHATSOEVER WITHOUT PRIOR WRITTEN PERMISSION OF PRA.		
© COPYRIGHT PRA 2021		
PROFESSIONAL STAMP/ SIGNATURE		
OFFICIAL DOB APPROVAL STAMP/ SIGNATURE		
DATE:	05/19/2020	
PROJECT NO:	0020-35	
PREPARED BY:	JOSE A. RAMIREZ	
CHECK BY:	PR	
TITLE		
FIRST FLOOR PLAN, RISER DIAGRAMS, & SCHEDULE.		
DWG NO:		
A-200.00		
2 of 5		
DOB JOB NUMBER		

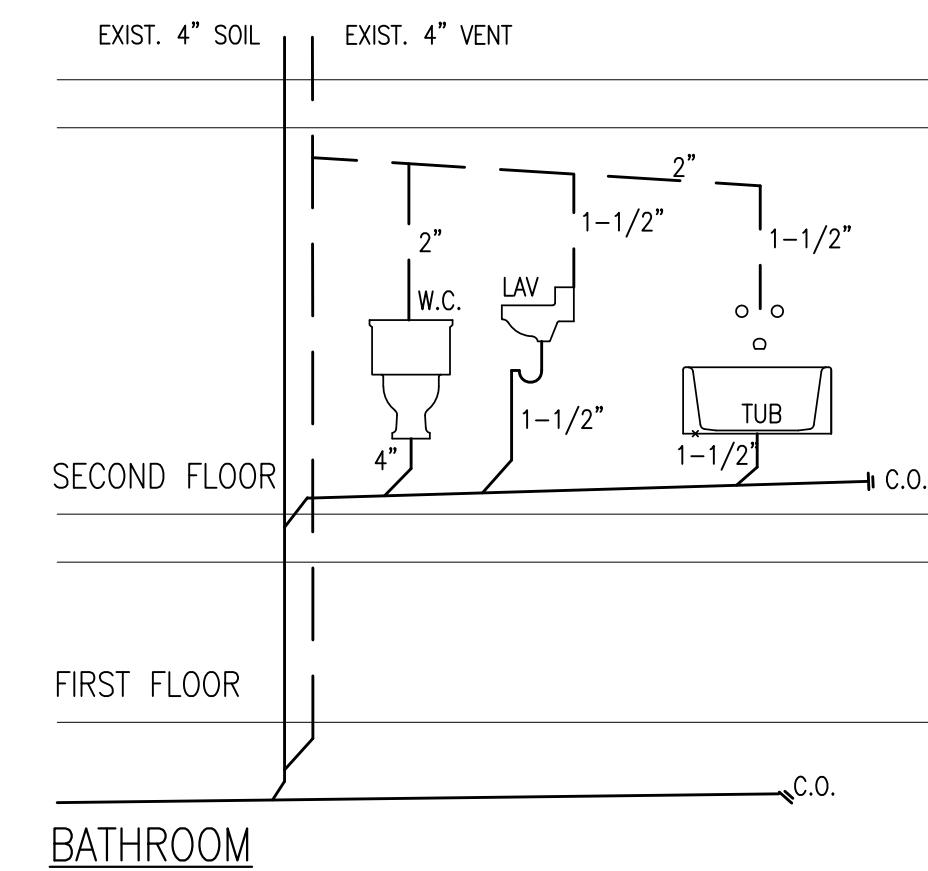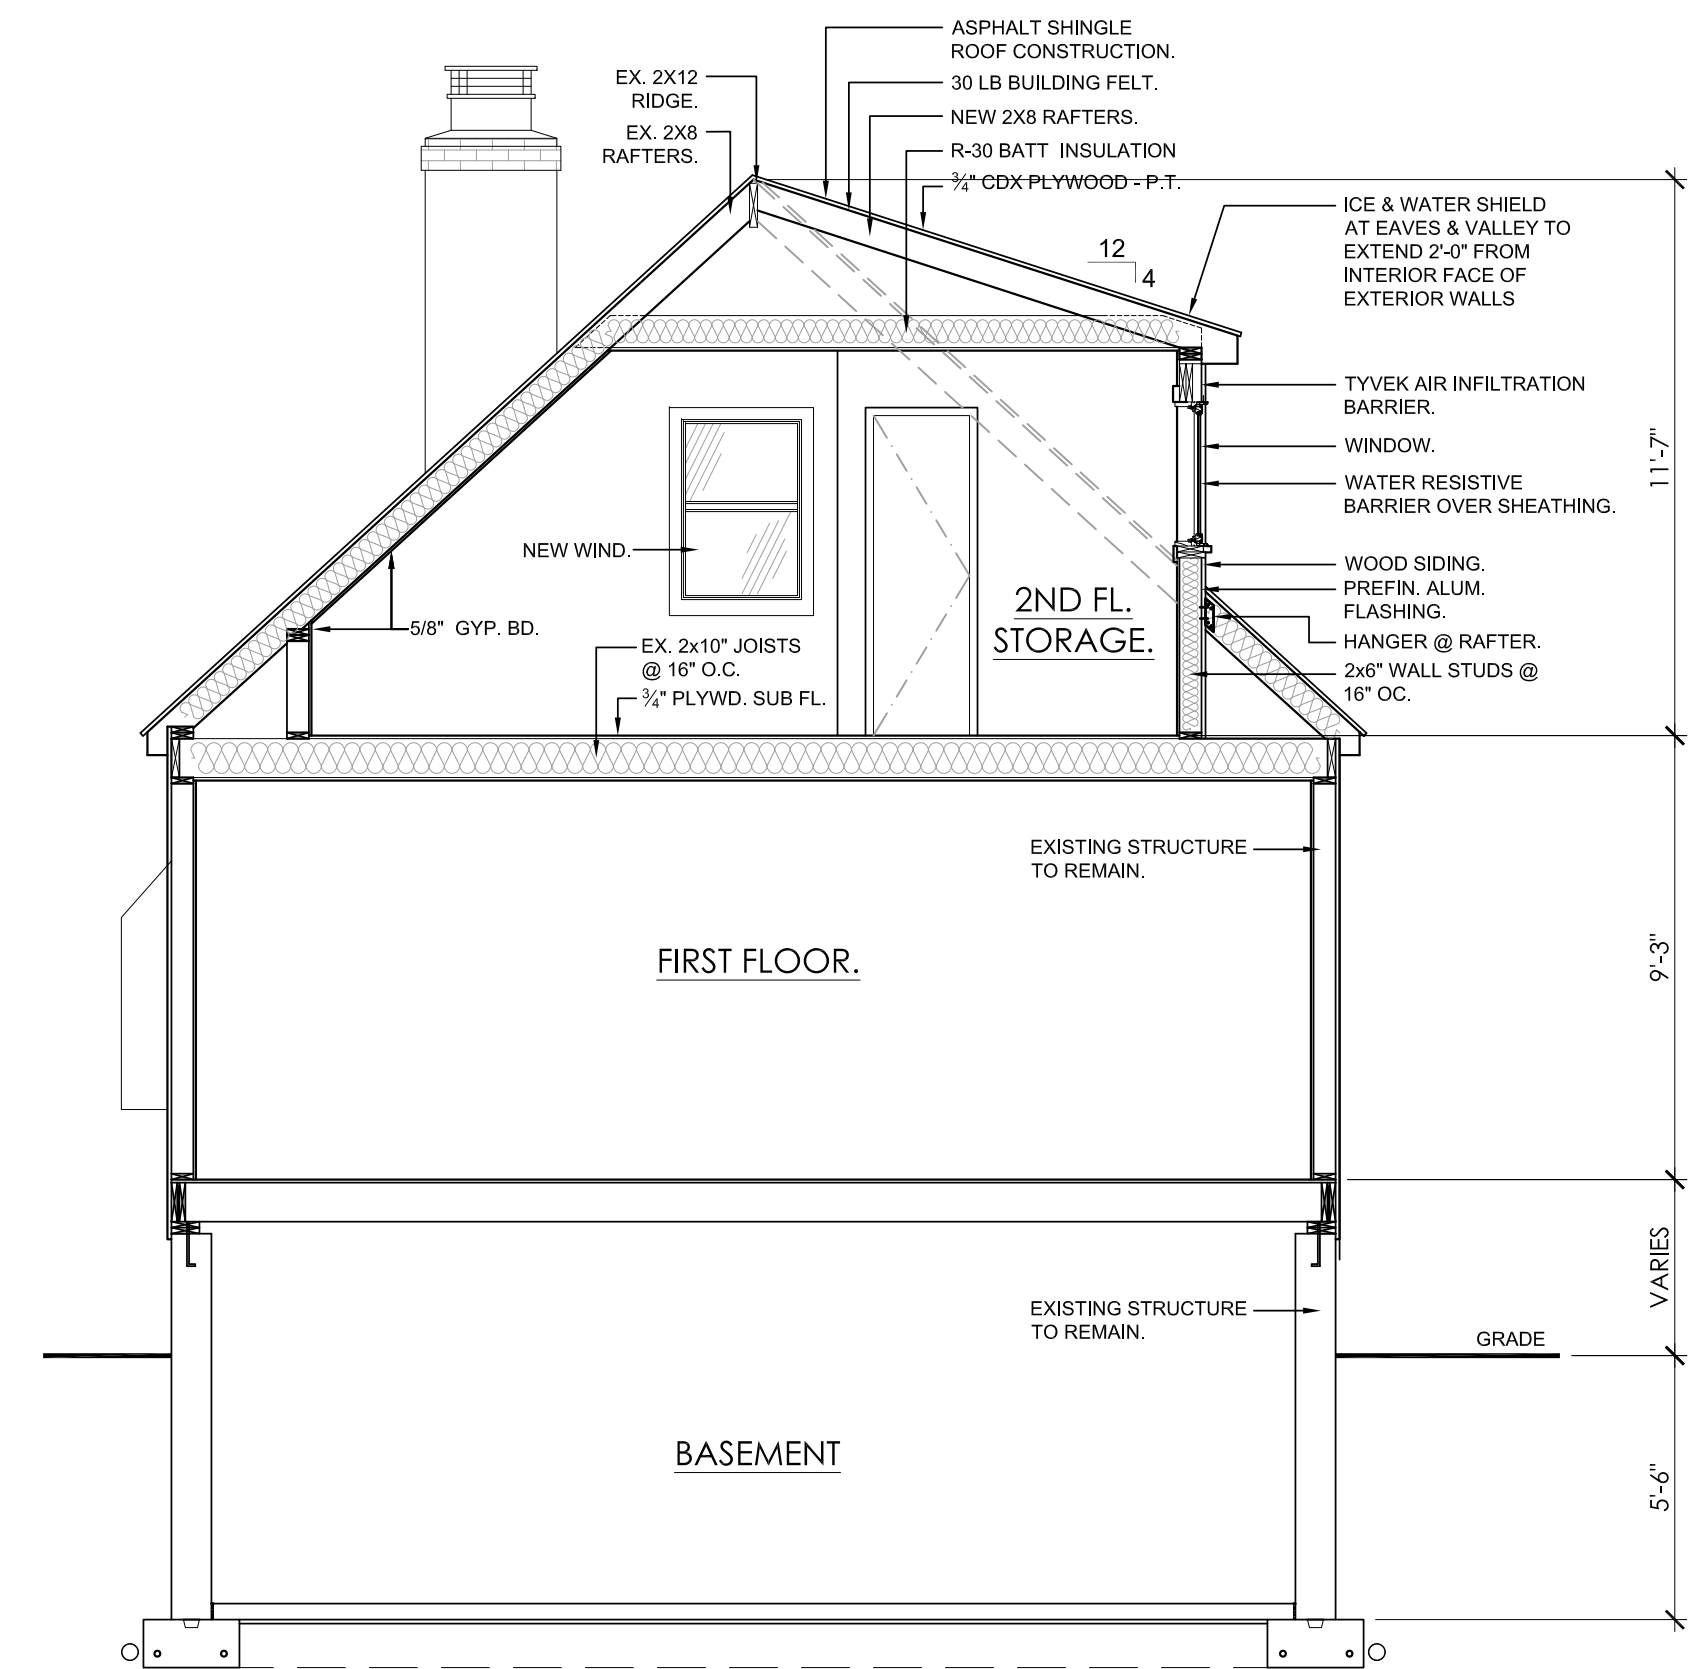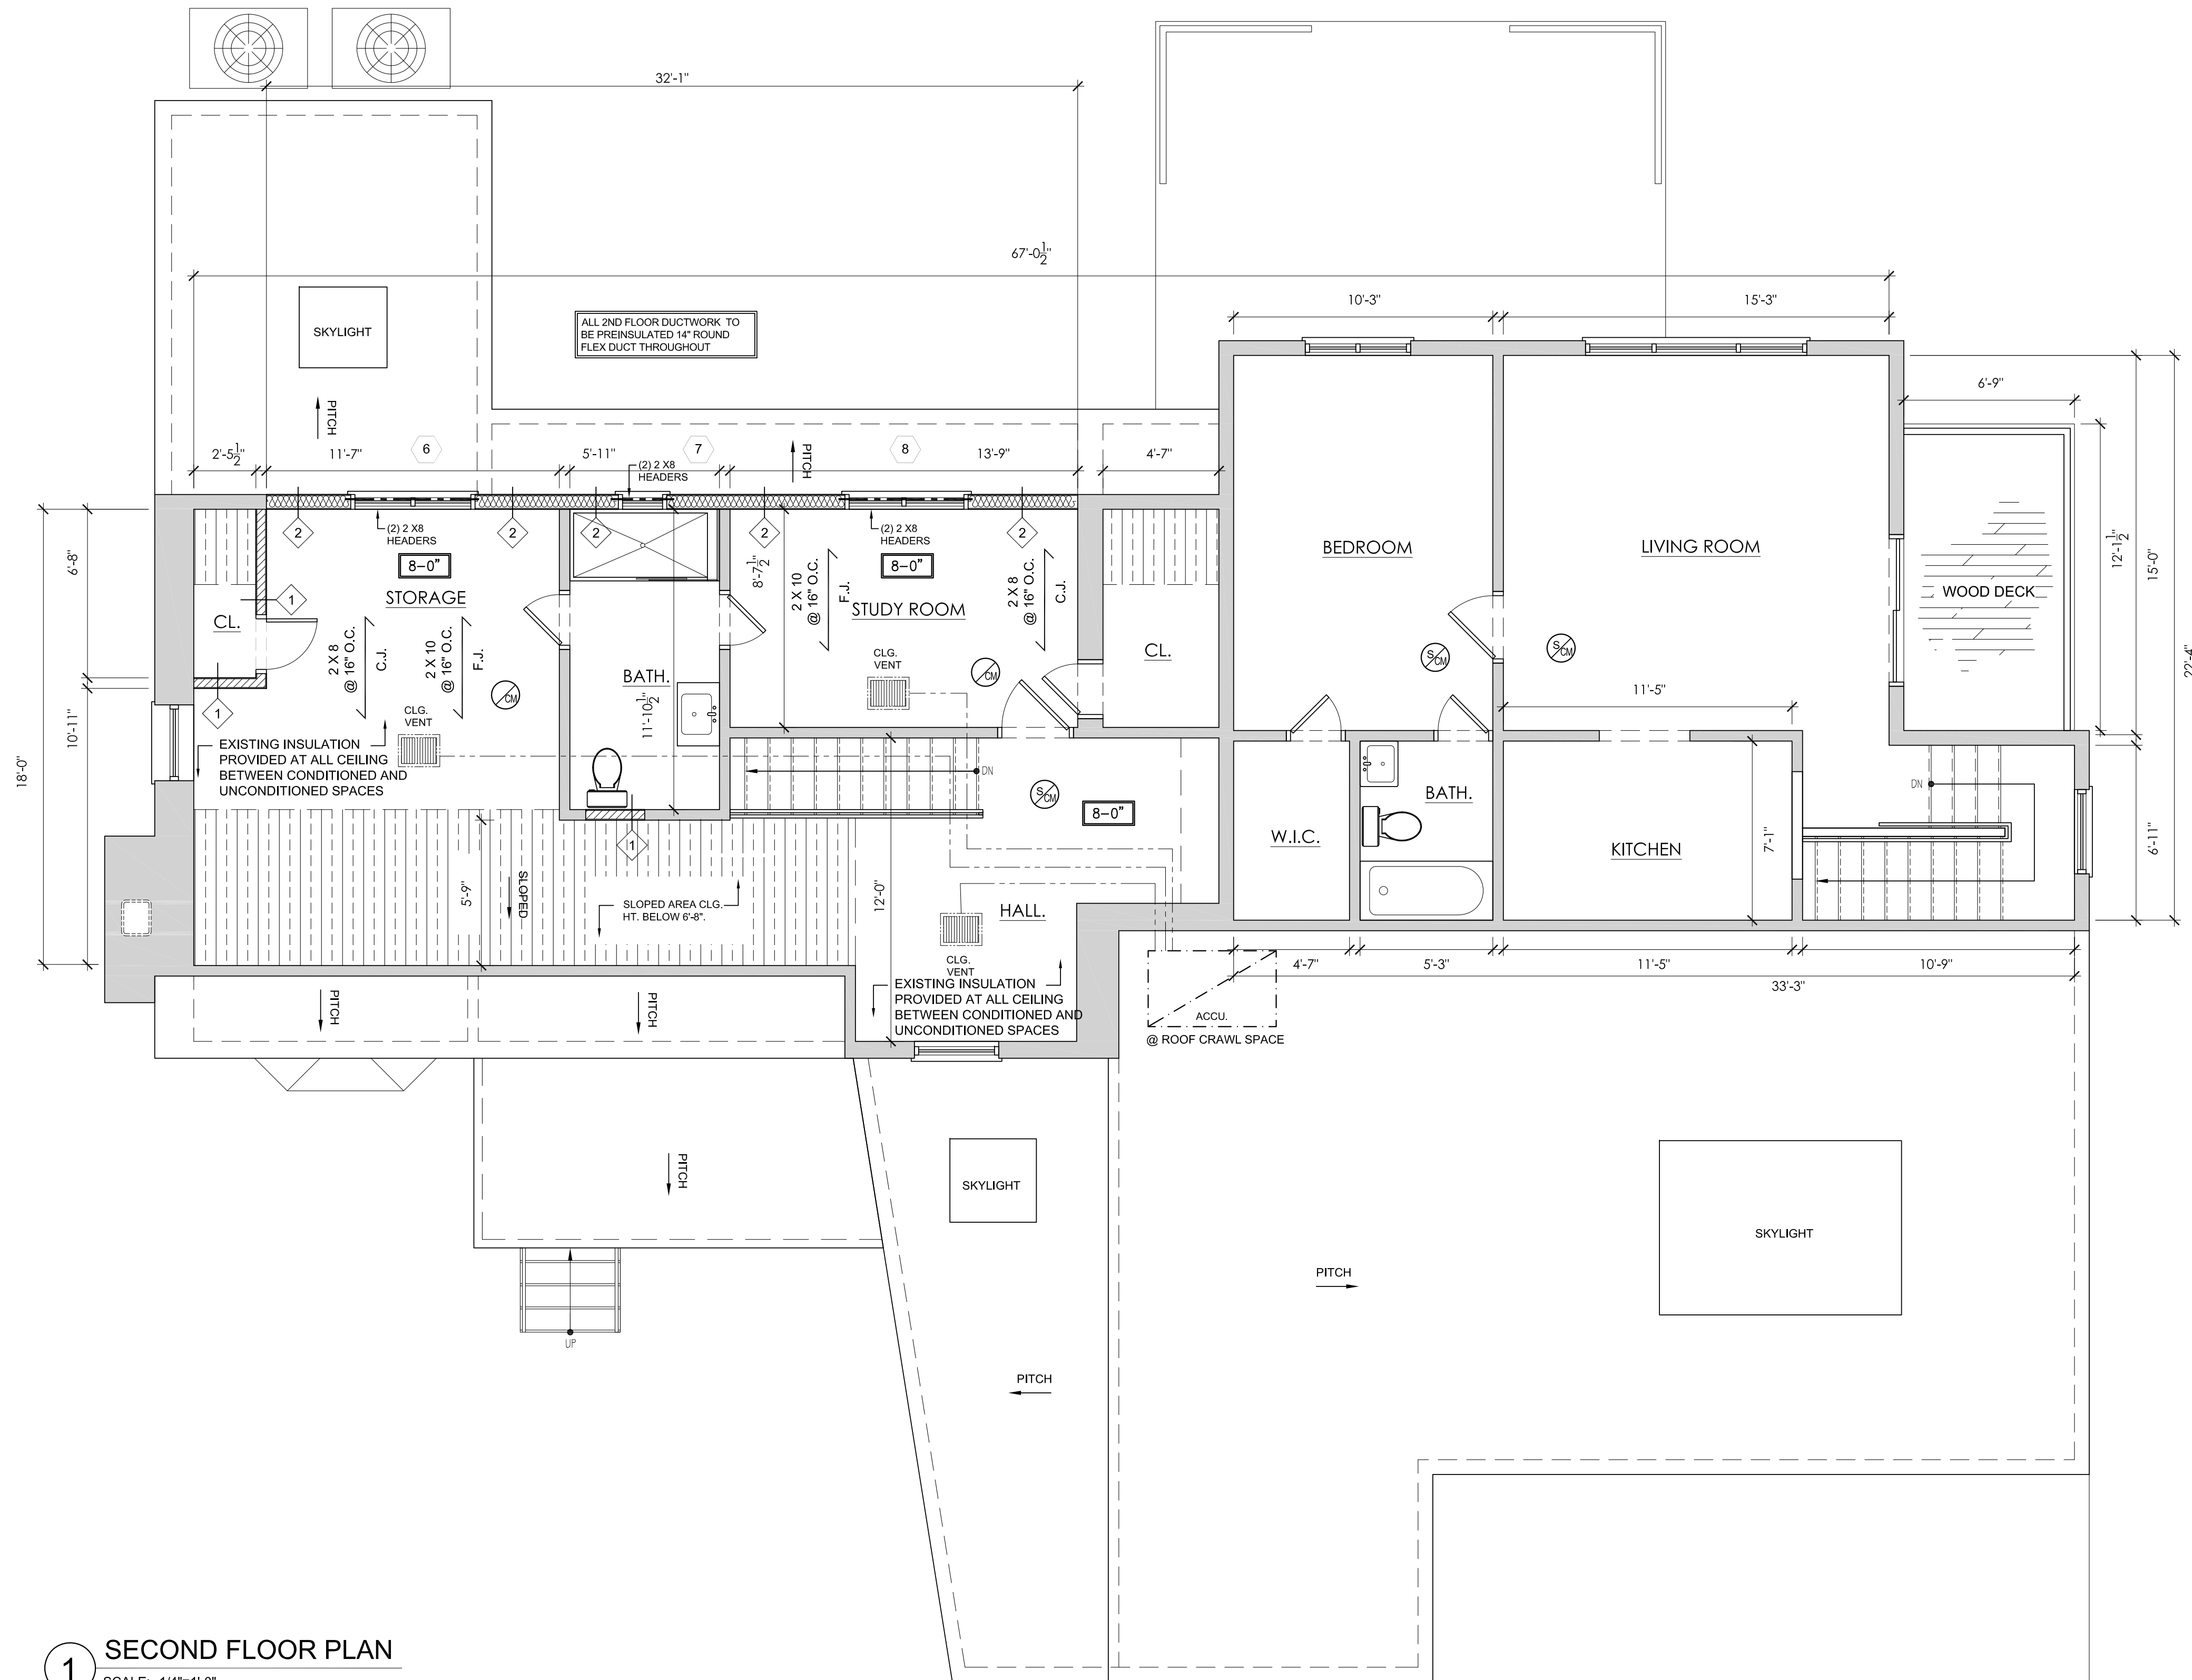

PLAN LEGEND

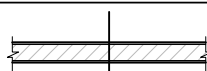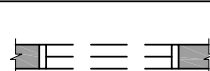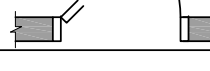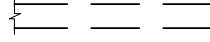	EXISTING PARTITION TO REMAIN		NEW 1HR RATED INTERIOR PARTITION - 2"x4" WOOD STUD AT 16" O.C. WITH (1) LAYER OF 5/8" TYPE "X" GYP. BOARD ON EACH SIDE. PER U.L. U419.
	EXISTING FOUNDATION WALL TO REMAIN		NEW EXTERIOR PARTITION - 2"x6" WOOD STUD AT 16" O.C. W/ (1) LAYER OF 5/8" GYP. BOARD ON INTERIOR SIDE & (1) LAYER OF 1/2" CDX PLYWOOD SHEATHING & STUCCO FIN. TO MATCH EXISTING ON EXTERIOR SIDE. WALL TO HAVE 3" F.G. INSULATION (R=20) TYPICAL. WATER RESISTIVE BARRIER OVER SHEATHING.
	EXISTING WINDOW TO REMAIN		ROOM CEILING HEIGHT
	WINDOW TO DEMO		NEW HARD WIRED SMOKE/CARBON MONOXIDE DET. W/ DIGITAL READ-OUT.
	DOOR TO DEMO		NEW DOOR
	EXISTING PARTITION TO BE REMOVED		

PROJECT/ CLIENT:

HOME RENOVATION

VALENCIA
RESIDENCE

196 ROUTE NY-35,
SOUTH SALEM, NY 10590

ARCHITECT: _____

Phone: 908-868-1644
WWW.PIRO-STUDIO.COM

119 West 81st Street, 5F
New York, NY 10024

piRo STUDIO

ISSUE	DESCRIPTION	DATE
1	DEPARTMENT OF BUILDINGS	03.27.2020
2	DEPARTMENT OF BUILDINGS	05.11.2021

CONDITIONS

ALL IDEAS, NOTES, ARRANGEMENTS AND PLANS INDICATED OR REPRESENTED BY THIS DRAWING ARE OWNED BY, AND THE PROPERTY PIETRO ROSATO ARCHITECT AND WERE CREATED, EVOLVED AND DEVELOPED FOR THE USE ON, AND IN CONNECTION WITH THE SPECIFIED PROJECT. NONE OF SUCH IDEAS, DESIGNS, ARRANGEMENTS OR PLANS SHALL BE USED BY OR DISCLOSED TO ANY PERSON, FIRM OR CORPORATION FOR ANY PURPOSE WHATSOEVER WITHOUT PRIOR WRITTEN PERMISSION OF PRA.

©COPYRIGHT PRA 2021

PROFESSIONAL STAMP/ SIGNATURE

OFFICIAL DOB APPROVAL STAMP/ SIGNATURE

DATE:	05/19/2020
PROJECT NO:	0020-35
PREPARED BY:	JOSE A. RAMIREZ
CHECK BY:	PR

SECOND FL. PLAN, &
RISER DIAGRAM.

OWG NO:

A-300.00

3 of 5

DOB JOB NUMBER



1 FRONT ELEVATION
SCALE: 1/4"=1'-0"



2 SIDE ELEVATION
SCALE: 1/4"=1'-0"

PROJECT/ CLIENT:

HOME RENOVATION

VALENCIA RESIDENCE

1196 ROUTE NY-35,
SOUTH SALEM, NY 10590

ARCHITECT:



Contact:
Phone: 908-868-1644
WWW.PIRO-STUDIO.COM
New York:
119 West 81st Street, 5F
New York, NY 10024


ISSUE	DESCRIPTION	DATE
1	DEPARTMENT OF BUILDINGS	03.27.2020
2	DEPARTMENT OF BUILDINGS	05.11.2021

CONDITIONS

ALL IDEAS, NOTES, ARRANGEMENTS AND PLANS INDICATED OR REPRESENTED BY THIS DRAWING ARE OWNED BY, AND THE PROPERTY PIETRO ROSATO ARCHITECT AND WERE CREATED, EVOLVED AND DEVELOPED FOR THE USE ON, AND IN CONNECTION WITH THE SPECIFIED PROJECT. NONE OF SUCH IDEAS, DESIGNS, ARRANGEMENTS OR PLANS SHALL BE USED BY OR DISCLOSED TO ANY PERSON, FIRM OR CORPORATION FOR ANY PURPOSE WHATSOEVER WITHOUT PRIOR WRITTEN PERMISSION OF PRA.

©COPYRIGHT PRA 2021

PROFESSIONAL STAMP/ SIGNATURE

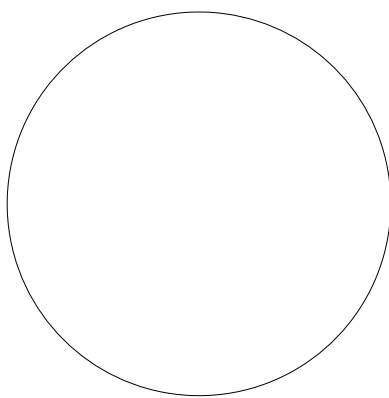

OFFICIAL DOB APPROVAL STAMP/ SIGNATURE

DATE: 05/19/2020
PROJECT NO: 0020-35
PREPARED BY: JOSE A. RAMIREZ
CHK BY: PR
TITLE


ELEVATIONS


DWG NO:

A-400.00

4 of 5

DOB JOB NUMBER

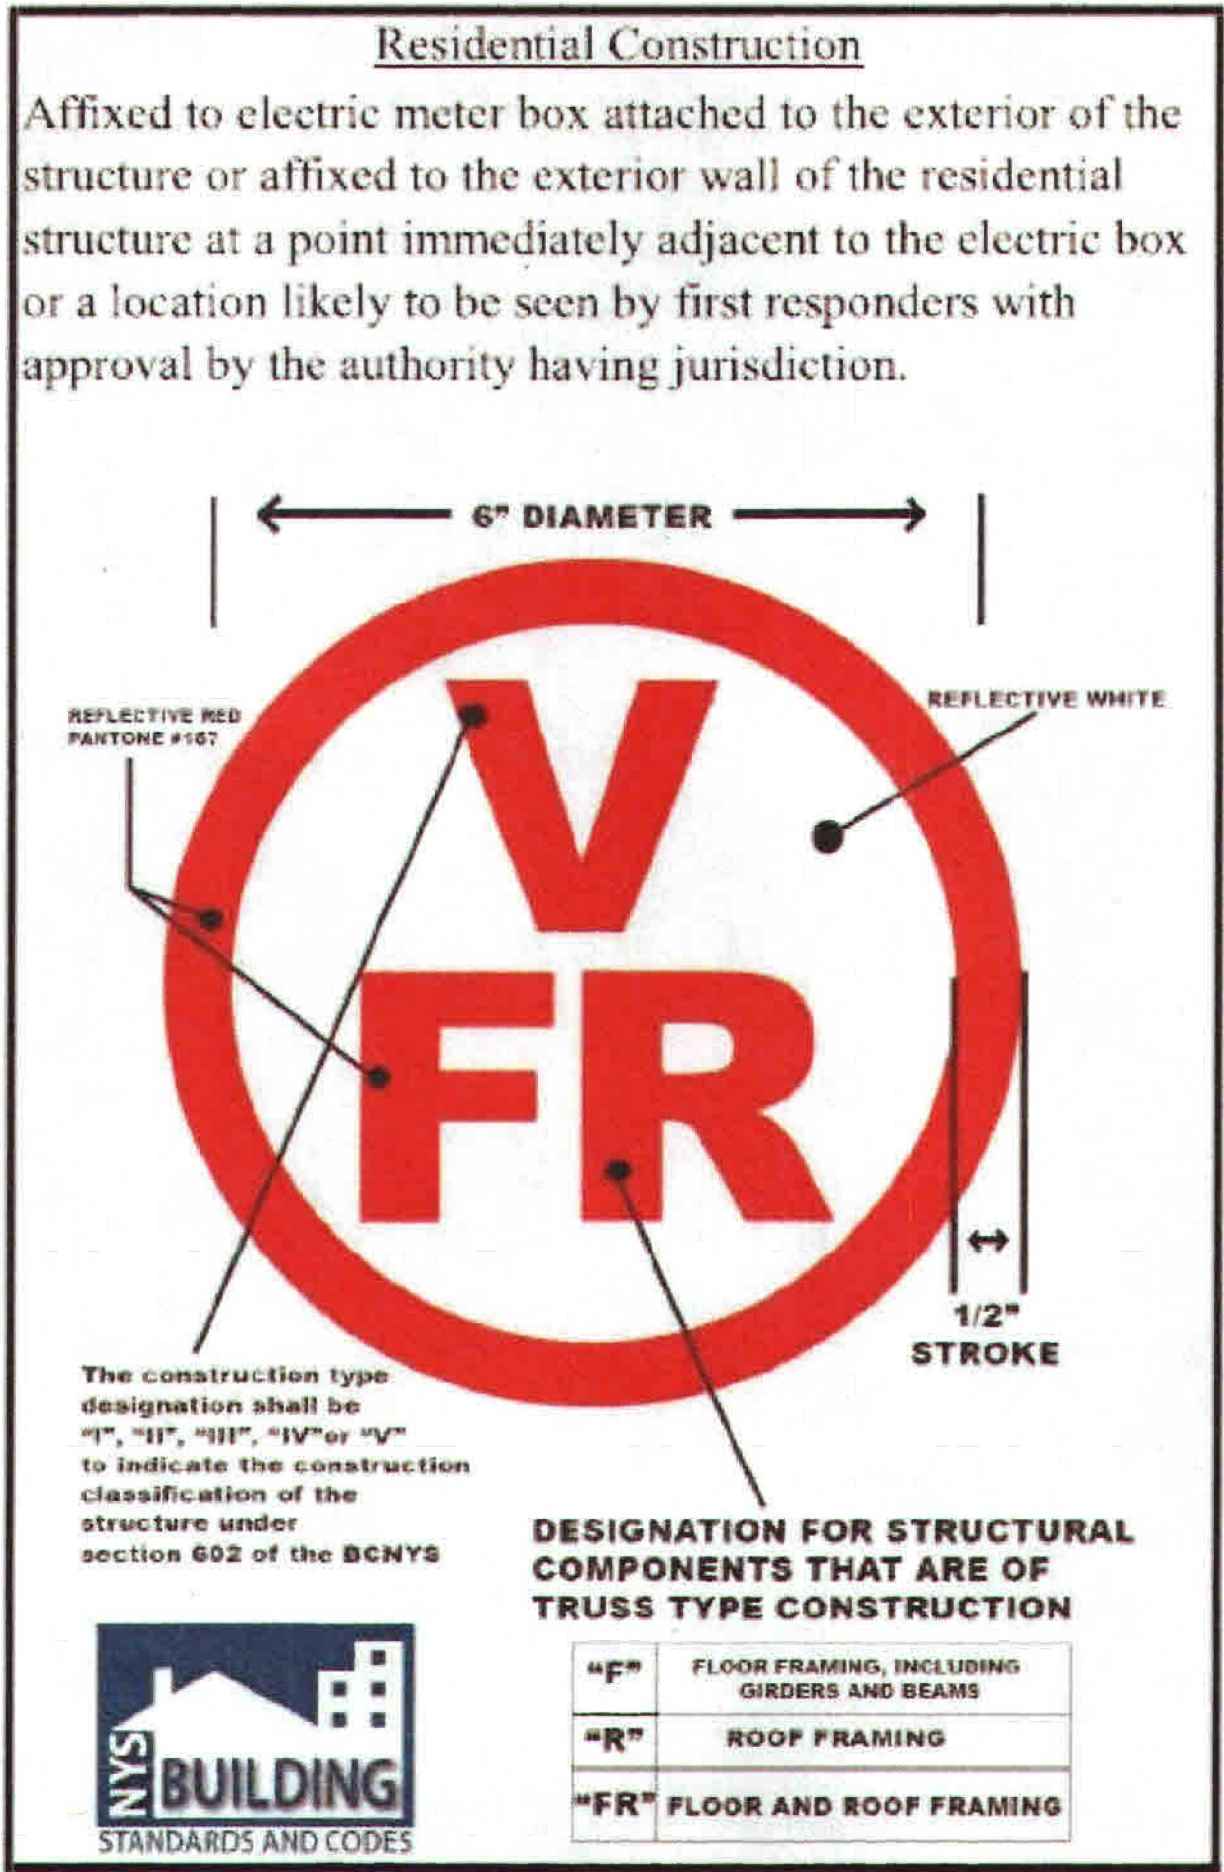

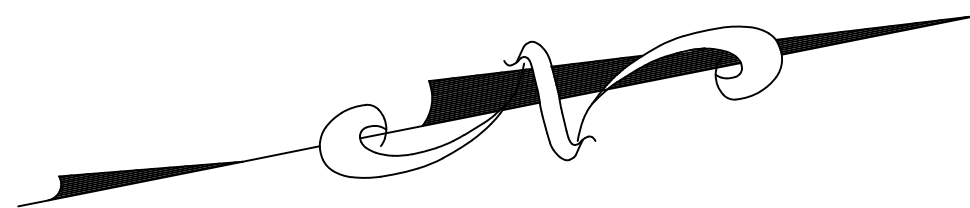

Only copies from the original of this survey marked with an original of the Land Surveyors embossed seal or red colored seal shall be considered to be true, valid copies.

Said certifications shall run only to the person for whom this survey is prepared and on his/her behalf to the title company, governmental agency and lending institutions listed hereon. Certifications are not transferable to additional institutions or subsequent owners.

Unauthorized alteration or addition to a survey map bearing a licensed Land Surveyors seal is a violation of Section 7209, Subdivision 2 of the New York State Education Law.

Possession only where indicated.

Adjacent property lines and easements not surveyed or certified. Access to adjacent rights of way, easements and public or private lands not guaranteed or certified.

Underground utilities shown hereon are approximate and should be verified before excavating. Additional underground utilities are not shown or certified. Encroachments and structures below grade, if any, not shown or certified.

Subject to covenants, easements, restrictions, conditions and agreements of record.

Elevations shown hereon generally in accordance with North American Vertical Datum 88.

Surveyed in accordance with Deed Control Number 582283409.

Premises shown hereon designated on the Town of Lewisboro Tax Maps as: Section 55.1, Block 3, Lot 21.

Property Address:
55 Smith Ridge Road
South Salem, NY 10590


EXISTING IMPERVIOUS SURFACES - R-4A ZONE	
BUILDINGS	2,118.20 S.F.
WALKS/PATIOS/PADS/UTILITIES	1,088.44 S.F.
WALLS	484.13 S.F.
DECKS	936.69 S.F.
EXISTING TOTAL IMPERVIOUS SURFACE	4,627.46 S.F.
TOTAL LOT AREA	104,687.11 S.F.
EXISTING % IMPERVIOUS SURFACE	4.42%
TOTAL EXISTING BUILDING COVERAGE	2,118.20 S.F.
EXISTING BUILDING COVERAGE (MAX. ALLOWED = 6%)	2.02%

PROPOSED IMPERVIOUS SURFACES - R-4A ZONE	
BUILDINGS	768.00 S.F.
DRIVEWAYS	3,525.12 S.F.
TOTAL PROPOSED IMPERVIOUS SURFACE	4,293.12 S.F.
TOTAL PROPOSED BUILDING COVERAGE	768.00 S.F.


PLOT PLAN
PREPARED FOR
ROBERT C. TORRE, III
SITUATE IN THE
TOWN OF LEWISBORO
WESTCHESTER COUNTY, NEW YORK

SCALE: 1" = 20'

GRAPHIC SCALE

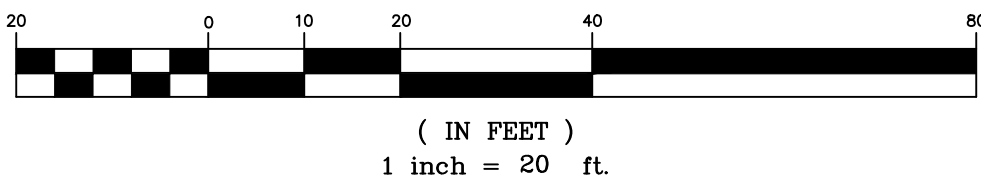

COPYRIGHT © 2021
TC MERRITTS LAND SURVEYORS
ALL RIGHTS RESERVED. UNAUTHORIZED DUPLICATION OR
ELECTRONIC TRANSMISSION WITHOUT PRIOR PERMISSION
IS A VIOLATION OF APPLICABLE LAWS.

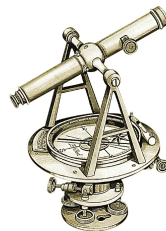

TC MERRITTS LAND SURVEYORS

394 BEDFORD ROAD • PLEASANTVILLE • NY 10570
(914) 769-8003 • (203) 622-8899



Surveyed: January 11, 2021
Map Prepared: January 19, 2021
Map Revised: May 14, 2021 to show plot plan

By: *Daniel T. Merritt*
New York State Licensed Land Surveyor No. 050604

Project: 20-540	Field Survey By: JM/AP
Drawn By: CMP/BJC	Checked By: DM



1 REAR ELEVATION
SCALE: 1/4"=1'-0"

PROJECT/ CLIENT:

HOME RENOVATION

VALENCIA
RESIDENCE

1196 ROUTE NY-35,
SOUTH SALEM, NY 10590

ARCHITECT:



Contact:
Phone: 908-868-1644
WWW.PIRO-STUDIO.COM


New York:
119 West 81st Street, 5F
New York, NY 10024

ISSUE	DESCRIPTION	DATE
1	DEPARTMENT OF BUILDINGS	03.27.2020
2	DEPARTMENT OF BUILDINGS	05.11.2021

CONDITIONS
ALL IDEAS, NOTES, ARRANGEMENTS AND PLANS INDICATED OR REPRESENTED BY THIS DRAWING ARE OWNED BY, AND THE PROPERTY PIETRO ROSATO ARCHITECT AND WERE CREATED, EVOLVED AND DEVELOPED FOR THE USE ON, AND IN CONNECTION WITH THE SPECIFIED PROJECT. NONE OF SUCH IDEAS, DESIGNS, ARRANGEMENTS OR PLANS SHALL BE USED BY OR DISCLOSED TO ANY PERSON, FIRM OR CORPORATION FOR ANY PURPOSE WHATSOEVER WITHOUT PRIOR WRITTEN PERMISSION OF PRA.

©COPYRIGHT PRA 2021

PROFESSIONAL STAMP/ SIGNATURE

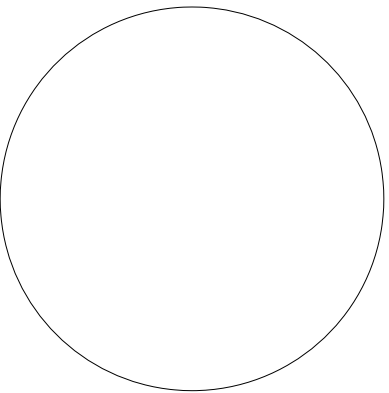

OFFICIAL DOB APPROVAL STAMP/ SIGNATURE

DATE: 05/19/2020
PROJECT NO: 0020-35
PREPARED BY: JOSE A. RAMIREZ
CHK BY: PR
TITLE


ELEVATIONS

DWG NO:

A-500.00

5 of 5

DOB JOB NUMBER

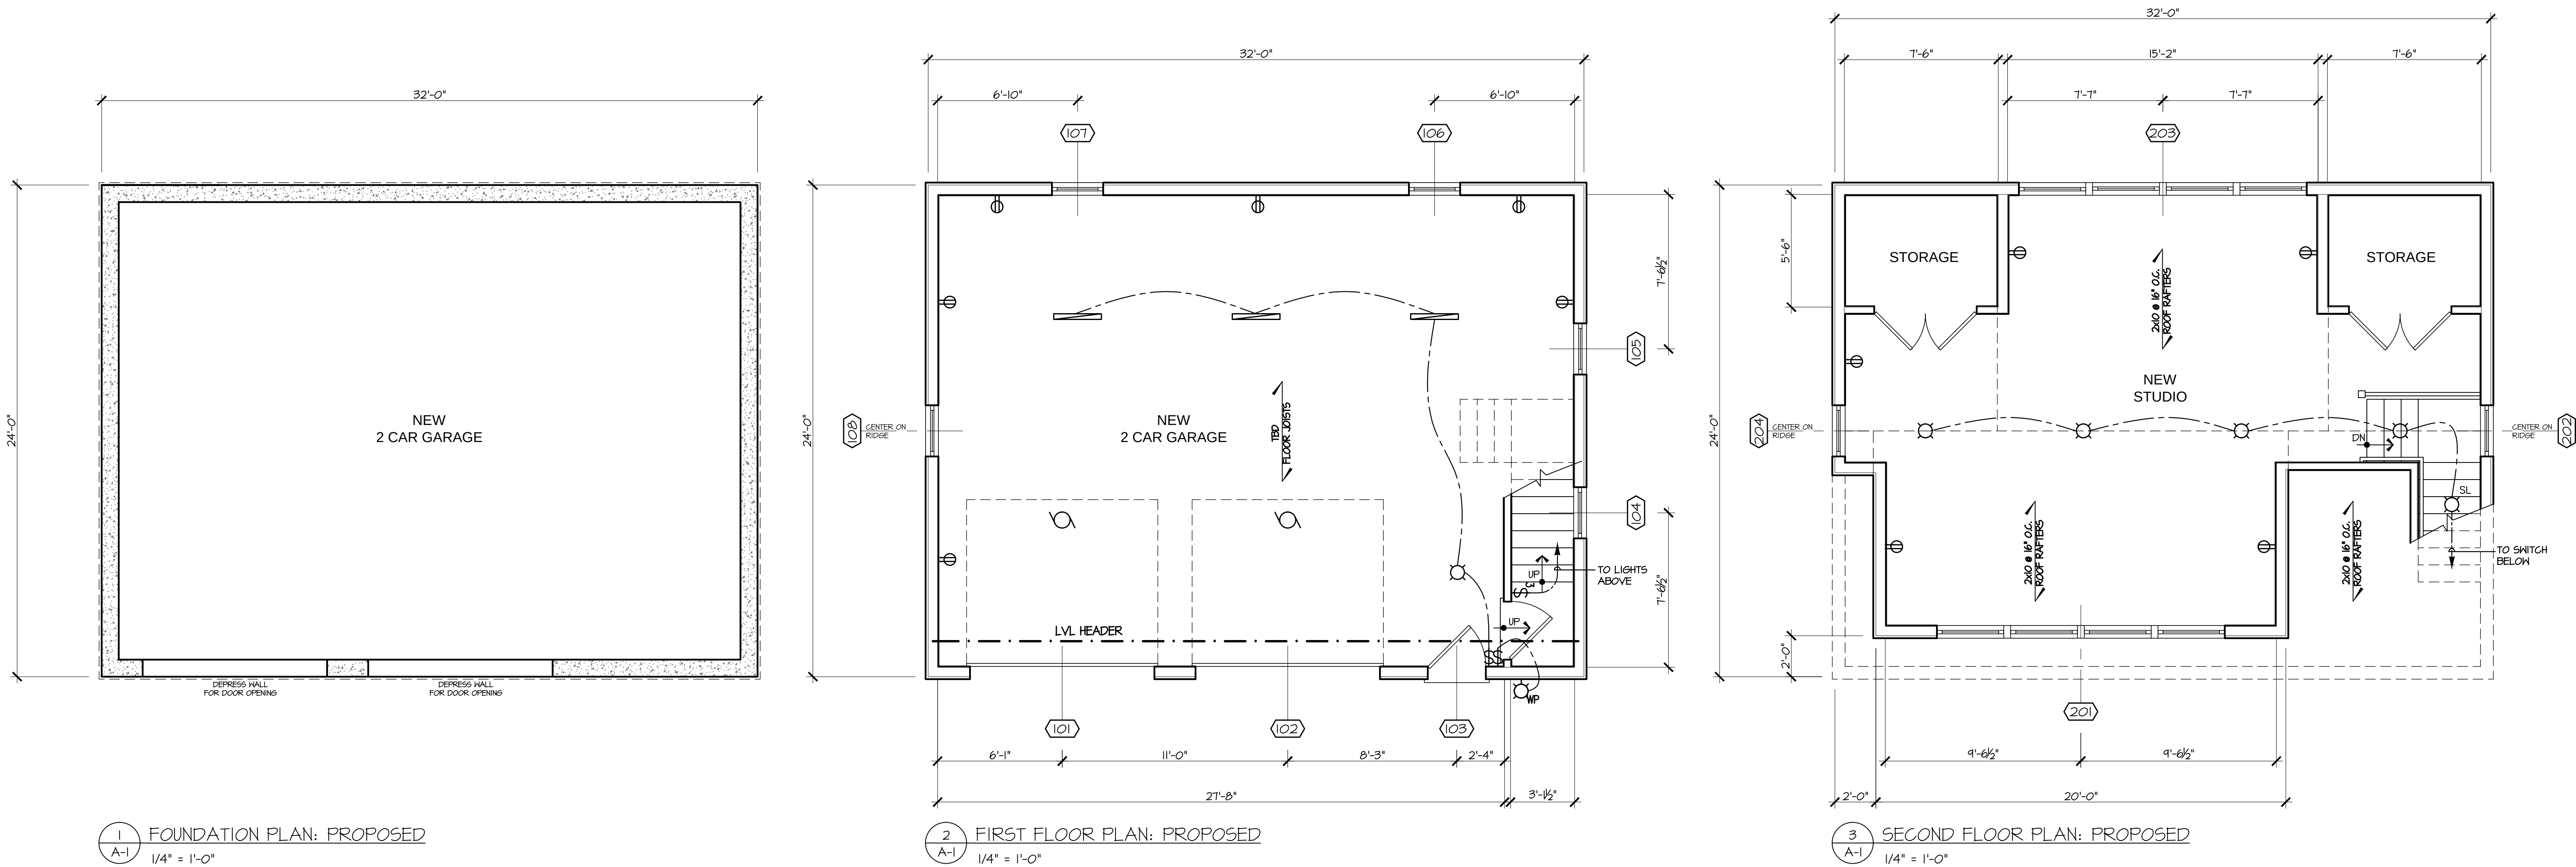

GENERAL NOTES:

1. ALL WORK SHALL COMPLY WITH ALL PREVAILING CODES, INCLUDING BUT NOT LIMITED TO, LOCAL MUNICIPAL CODES, 2020 RESIDENTIAL CODE OF NEW YORK, NEW YORK STATE UNIFORM FIRE PREVENTION AND BUILDING CODE (INCLUDING 2017 CODE SUPPLEMENT) NATIONAL ELECTRIC CODE, AND THE STATE ENERGY CONSERVATION CODE.
2. THE CONTRACTOR AND SUBCONTRACTORS WILL IMMEDIATELY NOTIFY THE ARCHITECT OF ANY APPARENT DISCREPANCIES IN THE DRAWINGS. IF SUCH NOTICE IS NOT FURNISHED TO THE ARCHITECT, THE CONTRACTOR AND SUBCONTRACTORS WILL BE DEEMED TO HAVE INSPECTED THE DRAWINGS AND SPECIFICATIONS AND FOUND THEM IN PROPER FORM FOR EXECUTION.
3. THE GENERAL CONTRACTOR OR RELATED PLUMBING, HEATING AND ELECTRICAL SUBCONTRACTORS SHALL FILE SEPARATE APPLICATIONS FOR PERMITS, PAY ALL FEES AND ARRANGE FOR ALL NECESSARY INSPECTIONS AND APPROVALS.
4. CONTRACTOR SHALL BE RESPONSIBLE FOR COORDINATING WORK OF SUBCONTRACTORS TO INSURE THAT ALL ITEMS REQUIRED FOR A COMPLETE PROJECT ARE INCLUDED IN RESPECTIVE TRADES. CONTRACTOR MAY SELECT ITEMS OF WORK TO BE PERFORMED BY SPECIFIC QUALIFIED SUBCONTRACTORS FOR PROPER, TIMELY SEQUENCE OF CONSTRUCTION AND TO INSURE COMPLETENESS OF TRADES.
5. THE CONTRACTOR SHALL FILE ALL NECESSARY CERTIFICATES OF INSURANCE AND CERTIFICATE OF OCCUPANCY APPLICATION WITH THE DEPARTMENT OF BUILDINGS, OWNER TO PAY BUILDING PERMIT & CERTIFICATE OF OCCUPANCY FEES. ALL OTHER FEES TO BE PAID BY THE CONTRACTOR. CONTRACTOR TO OBTAIN ALL PERMITS, INSPECTIONS, AND PROVIDE ANY AND ALL BONDS REQUIRED BY ANY AGENCY IN ORDER TO DO THE WORK HEREIN DESCRIBED.
6. INSURANCE- CONTRACTOR AND SUBCONTRACTORS SHALL SECURE, PAY FOR AND MAINTAIN DURING CONSTRUCTION ALL OF THE INSURANCE POLICIES REQUIRED BY THE STATE, LOCAL AUTHORITIES AND OWNER. SUBCONTRACTOR SHALL NOT COMMENCE ANY WORK UNTIL ALL REQUIRED INSURANCE HAVE BEEN OBTAINED AND CERTIFICATES OF SUCH INSURANCE HAVE BEEN DELIVERED TO THE OWNER. CERTIFICATES OF INSURANCE SHALL COVER ALL WORK PERFORMED BY CONTRACTOR AND EACH OF HIS SUBCONTRACTORS AND MAJOR SUPPLIERS. ALL INSURANCE CERTIFICATES SHALL INCLUDE A HOLD HARMLESS CLAUSE FOR THE BENEFIT OF THE OWNER AND ARCHITECT.
7. COMPLIANCE WITH ALL LOCAL LAWS WITH RESPECT TO BUILDING PLACEMENT, SURVEYS AND OTHER MUNICIPAL REQUIREMENTS IS THE RESPONSIBILITY OF THE CONTRACTOR.

SITE WORK:

1. THE CONTRACTOR SHALL VERIFY LOCATION OF PROJECT AND SECURE ALL UTILITIES BEFORE COMMENCING SITE WORK. CONTRACTOR WILL CONSULT WITH "CALL BEFORE YOU DIG" 1-800-462-7462 AND CONDUCT CONSTRUCTION WITH DUE CARE TO AVOID DAMAGE TO EXISTING CONSTRUCTION, UTILITY MAINS, ETC. DURING EXCAVATION AND CONSTRUCTION.
2. CONTRACTOR IS RESPONSIBLE TO PROTECT ALL EXISTING TREES, SHRUBS, ROCK OUT CROPPING NOT BEING REMOVED AND ANY OTHER SITE CONDITIONS. PRIOR TO START OF WORK CONTRACTOR MUST COORDINATE WITH ARCHITECT/OWNER AND LANDSCAPE ARCHITECT AND OBTAIN OWNER'S WRITTEN APPROVAL AND PLAN IN ADVANCE OF REMOVING ANY TREES OR ROCK.
3. NO DEBRIS SHALL ACCUMULATE ON THE JOB SITE. DEBRIS SHALL BE REMOVED AS THE JOB PROCEEDS.
4. CONTRACTOR TO FINAL GRADE, RAKE, SEED AND HAY ALL DISTURBED AREAS PRIOR TO COMPLETING THE PROJECT.

FOUNDATION NOTES:

1. ALL FOOTINGS TO BEAR ONLY ON SOLID UNDISTURBED SOIL. FOOTINGS SHALL NOT BE POURED ON DISTURBED SOIL OR FROZEN SOIL. MINIMUM BEARING CAPACITY OF 2 TONS PER SQUARE FOOT.
2. POURED CONCRETE FOOTING 3500 P.S.I. 12"x24" TO HAVE (2) #4 CONTINUOUS REINFORCING BARS EQUALLY SPACED AND NOT LESS THAN 3" FROM BOTTOM OF FOOTING. 1/2"x3 1/2" CONTINUOUS KEY, UNLESS OTHERWISE NOTED.
3. 8" POURED CONCRETE FOUNDATION SOLID AND PROVIDE #4 RE-BAR EVERY 2'-0" TO TIE INTO SLAB PROVIDE HORIZONTAL REINFORCING EVERY OTHER COURSE. FILL BOTTOM COURSE SOLID.
4. ANCHOR BOLTS 1/2" DIAMETER X 16" LENGTH AT 6'-0" O.C.
5. FOR FOUNDATION WATERPROOFING USE MIRADRI #601/B61 SELF ADHESIVE MEMBRANE SYSTEM OR APPROVED EQUAL INSTALLED PER MANUFACTURER SPECIFICATIONS.
6. 2" RIGID INSULATION APPLIED OVER TOP OF FOUNDATION WATERPROOFING FROM FOOTING TO JUST BELOW GRADE, UNLESS OTHERWISE NOTED.
7. 4" DIAMETER PERFORATED PLASTIC FOOTING DRAIN WITH GEOTEXTILE FILTER AND 12" DEEP BANK RUN GRAVEL. SLOPE ALL PIPES TO DAYLIGHT. REVIEW WITH ARCHITECT PRIOR TO STARTING WORK.
8. POURED CONCRETE SLABS 3500 P.S.I. IN CRAWL SPACES WILL BE 2" THICK WITH ELECTRICALLY WELDED #761 14x14 WIDE MESH (10,000 P.S.I.) ON COMPACTED GRAVEL OVER 6 MIL POLYETHYLENE, UNLESS OTHERWISE NOTED (SEE POROUS FILL NOTES ABOVE) ALL FINISHED SLABS TO BE SMOOTH FLOAT FINISH. UTILITY SLABS CAN BE ROUGH FLOAT.

FRAMING, PARTITIONS, FLOORING:

1. ALL FRAMING DIMENSIONED FROM FACE OF STUD TO FACE OF STUD, UNLESS OTHERWISE NOTED.
2. EXTERIOR WALLS: 2x6 DOUGLAS FIR STUDS #2 OR BETTER @ 16" O.C., UNLESS OTHERWISE NOTED.
3. INTERIOR PARTITIONS: 2x6 DOUGLAS FIR STUDS #2 OR BETTER @ 16" O.C., UNLESS OTHERWISE NOTED.
4. SUBFLOORING: EXISTING TO REMAIN, REPAIR, PATCH & MATCH AS REQUIRED.
5. WALL SHEATHING: 1/2" A.P.A. EXTERIOR PLYWOOD SHEATHING, 4-PLY MIN, UNLESS OTHERWISE NOTED. NAILED AT 6" AT EDGES; 8" O.C. INTERIOR WITH 8d NAILS. CONTRACTOR TO LEAVE 1/4" HORIZONTAL GAP BETWEEN ALL EXTERIOR SHEATHING.
6. CONTRACTOR TO APPLY TYVEK HOUSE WRAP IN ACCORDANCE WITH MANUFACTURER'S WRITTEN INSTRUCTIONS AS SOON AS SHEATHING IS INSTALLED.
7. ALL WALLS & CEILINGS TO BE 1/2" GYPSUM WALL BOARD, TAPED, FLOAT & SAND READY FOR PAINT.
8. INSTALL FIRE STOPS AT ALL HORIZONTAL AREAS WHERE CHARGES OR PURRED OUT WALLS AND INCLUDE FRAMED BAYS EVERY 10' PER CODE.

ROOF AND FLASHING NOTES:

1. ROOF SHEATHING: 5/8" A.P.A. EXTERIOR PLYWOOD SHEATHING, 4-PLY MIN, UNLESS OTHERWISE NOTED. NAILED AT 6" AT EDGES; 8" O.C. INTERIOR WITH 8d NAILS.
2. NEW ROOF: FACTORY PAINTED STANDING SEAM METAL ROOF TO BE INSTALLED OVER HIGH HEAT RESISTANT ICE-WATER SHIELD. INSTALL PER MANUFACTURER'S SPECIFICATION, INCLUDING ALL ACCESSORIES & COMPONENTS REQUIRED FOR A COMPLETE ROOF PANEL ASSEMBLY INCLUDING TRIM, FASCIA, CLIPS, SEAM COVERS, FLASHINGS, SEALANTS, GASKETS, FILLERS, CLOSURE STRIPS, AND SIMILAR ITEMS.
3. INSTALL ALUMINUM DRIP EDGE FLASHING ALONG ALL EDGES OF ROOF, UNLESS OTHERWISE NOTED.

EXTERIOR FINISH NOTES:

1. NEW SIDING AS INDICATED ON ELEVATIONS. ALL SIDING TO BE PAINTED BENJAMIN MOORE, COLOR: TBD
2. ALL NEW AZEK TRIM, CORNER BOARDS, FASCIA, ETC. ALL TRIM TO BE PAINTED BENJAMIN MOORE, COLOR: TBD

PAINTING NOTES:

1. ALL WALLS, CEILINGS (INCLUDING CLOSETS) TO GET ONE COAT OF PRIMER AND TWO COATS OF LATEX FINISH. OWNER TO SELECT AND APPROVE ALL COLORS AND FINISHES.
2. ALL INTERIOR TRIM TO GET ONE COAT OF PRIMER AND TWO COATS OF LATEX FINISH. OWNER TO SELECT AND APPROVE ALL COLORS AND FINISHES.

INSULATION NOTES:

1. INSULATION SHALL BE INSTALLED IN A MANNER THAT PROVIDES CONTINUITY OF INSULATION AT PLATE LINES, SILL LINES AND CORNERS. A VAPOR BARRIER SHALL BE LOCATED ON THE WINTER WARM SIDE OF THE INSULATION. EXTERIOR JOINTS AROUND WINDOWS AND DOOR FRAMES, OPENINGS BETWEEN WALLS AND ROOFS, CEILINGS AND BETWEEN WALL PANELS, CEILINGS AND BETWEEN WALLS AND ROOFS, OPENINGS AT PENETRATIONS OF UTILITY SERVICES THROUGH WALLS, FLOORS AND ROOFS, AND ALL OTHER SUCH OPENINGS IN THE BUILDING ENVELOPE SHALL BE CAULKED, GASKETED, WEATHER-STRIPPED AND OTHERWISE SEALED.
2. INSULATION TO BE FIBERGLASS BATT INSULATION BY OWENS CORNING OR APPROVED EQUAL AND/OR CLOSED CELL INSULATION TO BE INSTALLED AS PER MANUFACTURER'S SPECIFICATIONS & PER NEW YORK STATE ENERGY & BUILDING CODE.
3. INSULATION USED UNDER SLABS OR ON THE EXTERIOR OF FOUNDATION WALLS SHALL BE 2" FOAMULAR 2501 RIGID FOAM INSULATION BY OWENS CORNING OR APPROVED EQUAL. INSULATION TO BE INSTALLED AS PER MANUFACTURER'S SPECIFICATIONS & PER NEW YORK STATE ENERGY & BUILDING CODE.


ENERGY CODE COMPLIANCE TABLE SECTION 2402.1 BUILDING ENVELOPE SIMPLIFIED PRESCRIPTIVE BUILDING ENVELOPE THERMAL COMPONENT CRITERIA 5,500-5,349 HEATING DEGREE DAYS


PROVIDED	REQ'D
GLAZING (U-FACTOR)	0.35 MAX
CEILING/ROOF	R49
WALL	R20
FLOOR	R19
BASEMENT WALL	R10/13
CRAWL SPACE WALL	R10/13

I CERTIFY THAT THESE PLANS AND SPECIFICATIONS COMPLY WITH APPLICABLE SECTIONS OF THE NEW YORK STATE ENERGY CONSERVATION CODE.


HVAC NOTES:

1. ALL WORK SHALL COMPLY WITH ALL PREVAILING CODES, INCLUDING, BUT NOT LIMITED TO, LOCAL MUNICIPAL CODES, LOCAL AND STATE FIRE PREVENTION AND BUILDING CODES, NATIONAL ELECTRICAL CODE AND THE LOCAL AND STATE ENERGY CODE, (LATEST ISSUE)

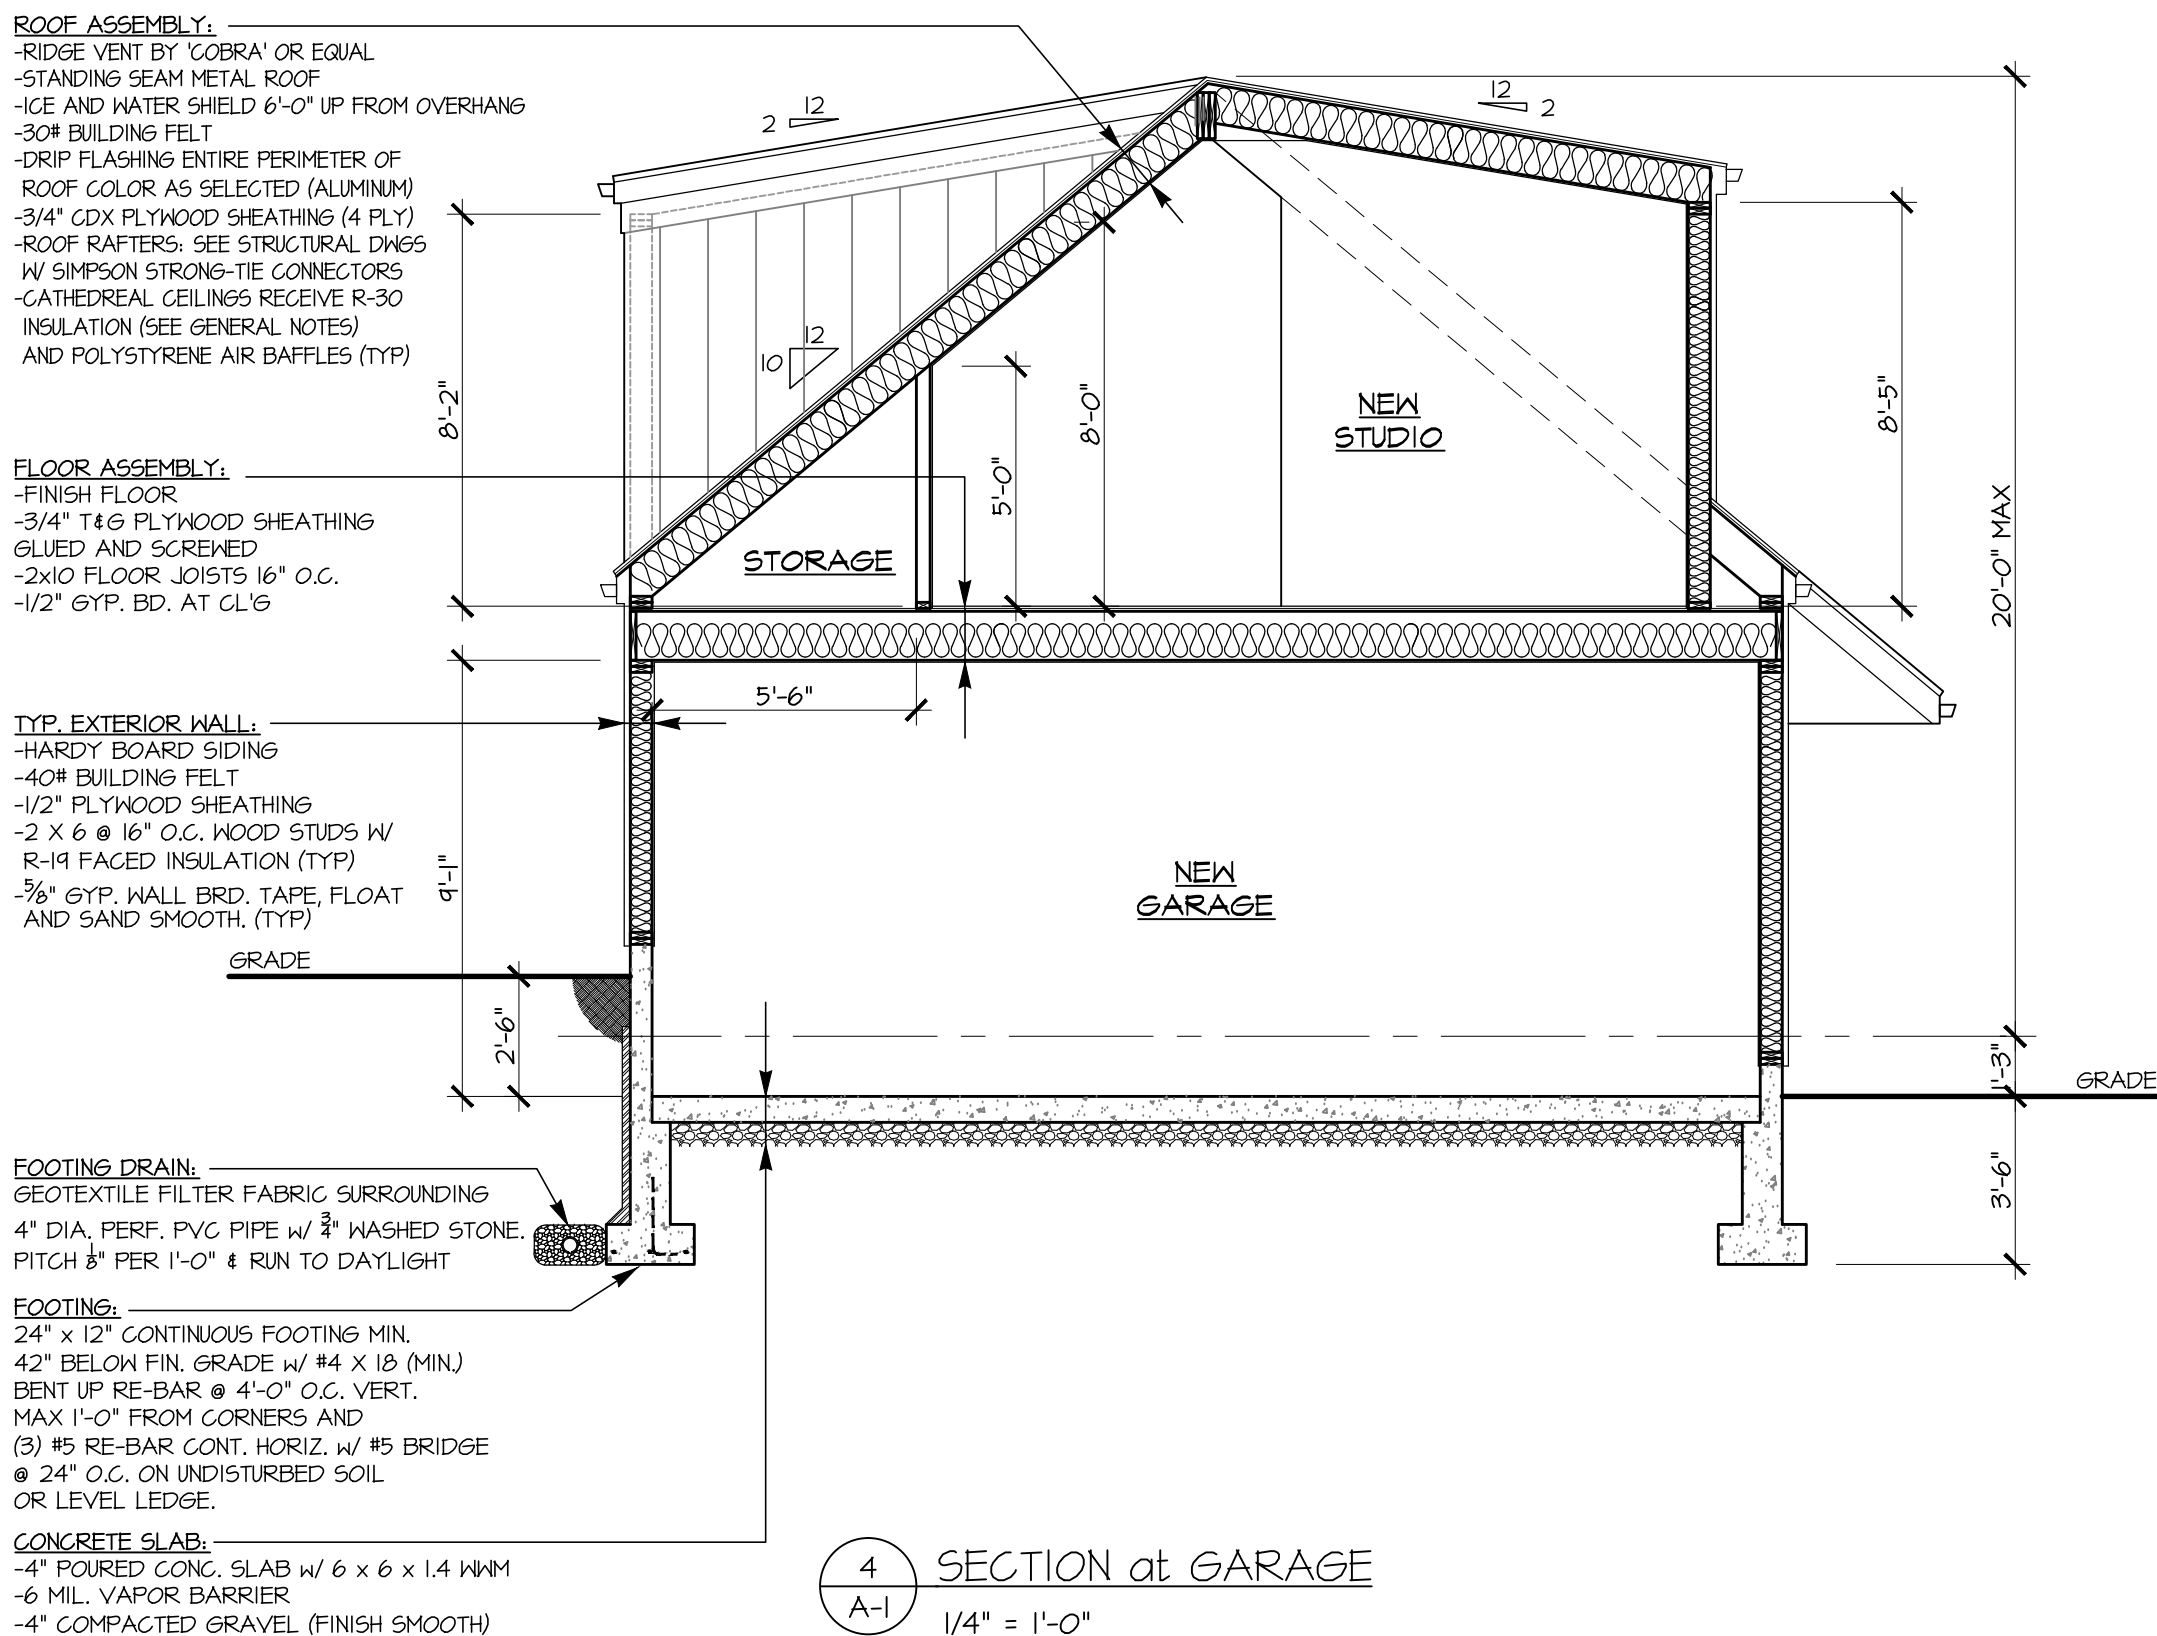


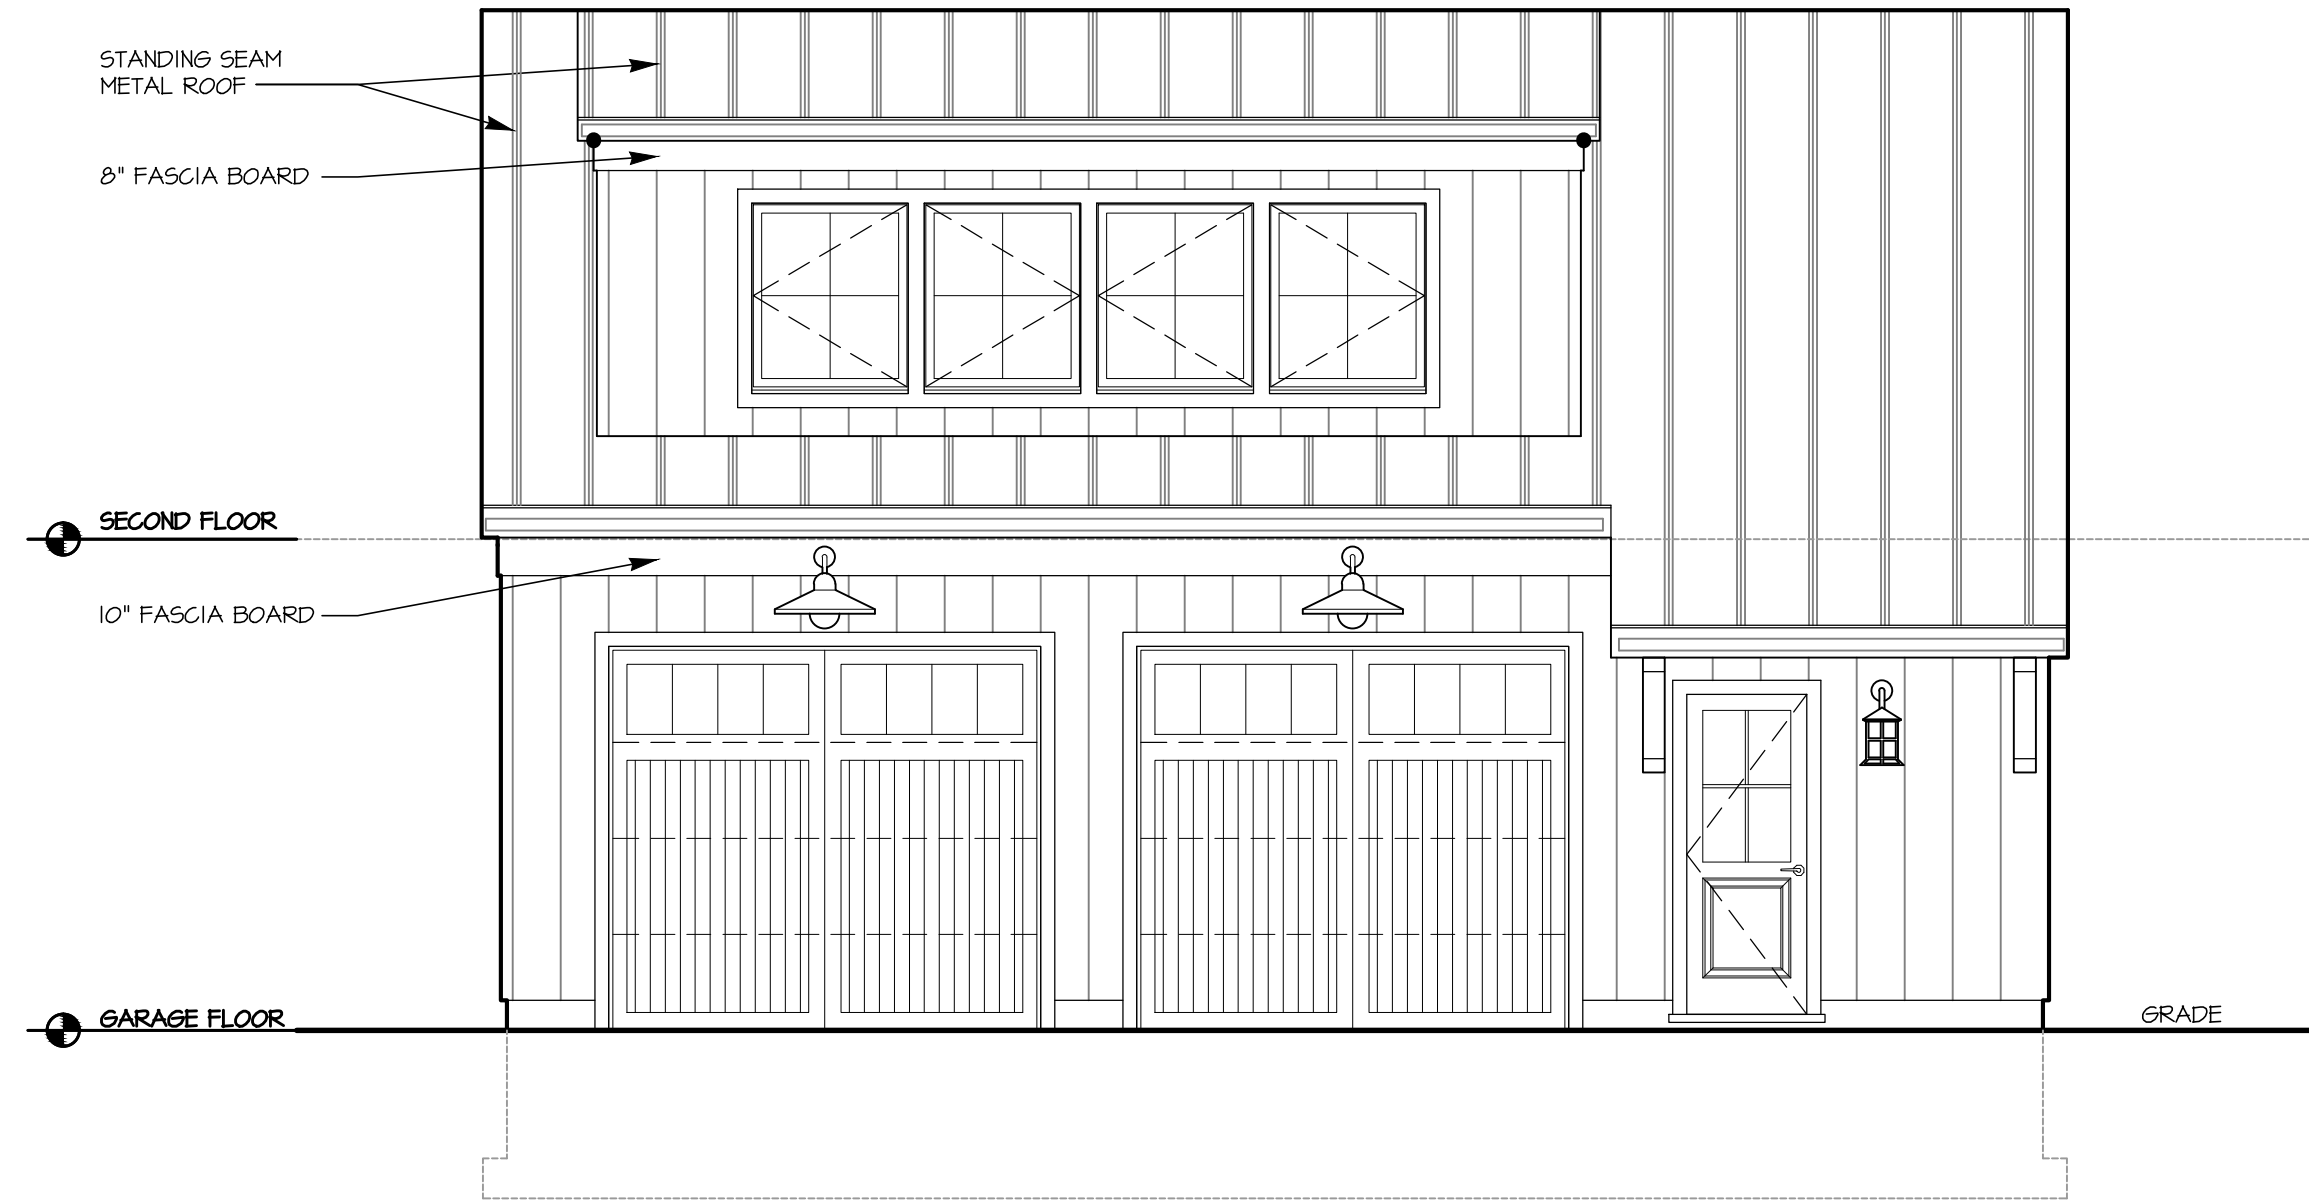


1
A-2 ELEVATION: FRONT
1/4" = 1'-0"

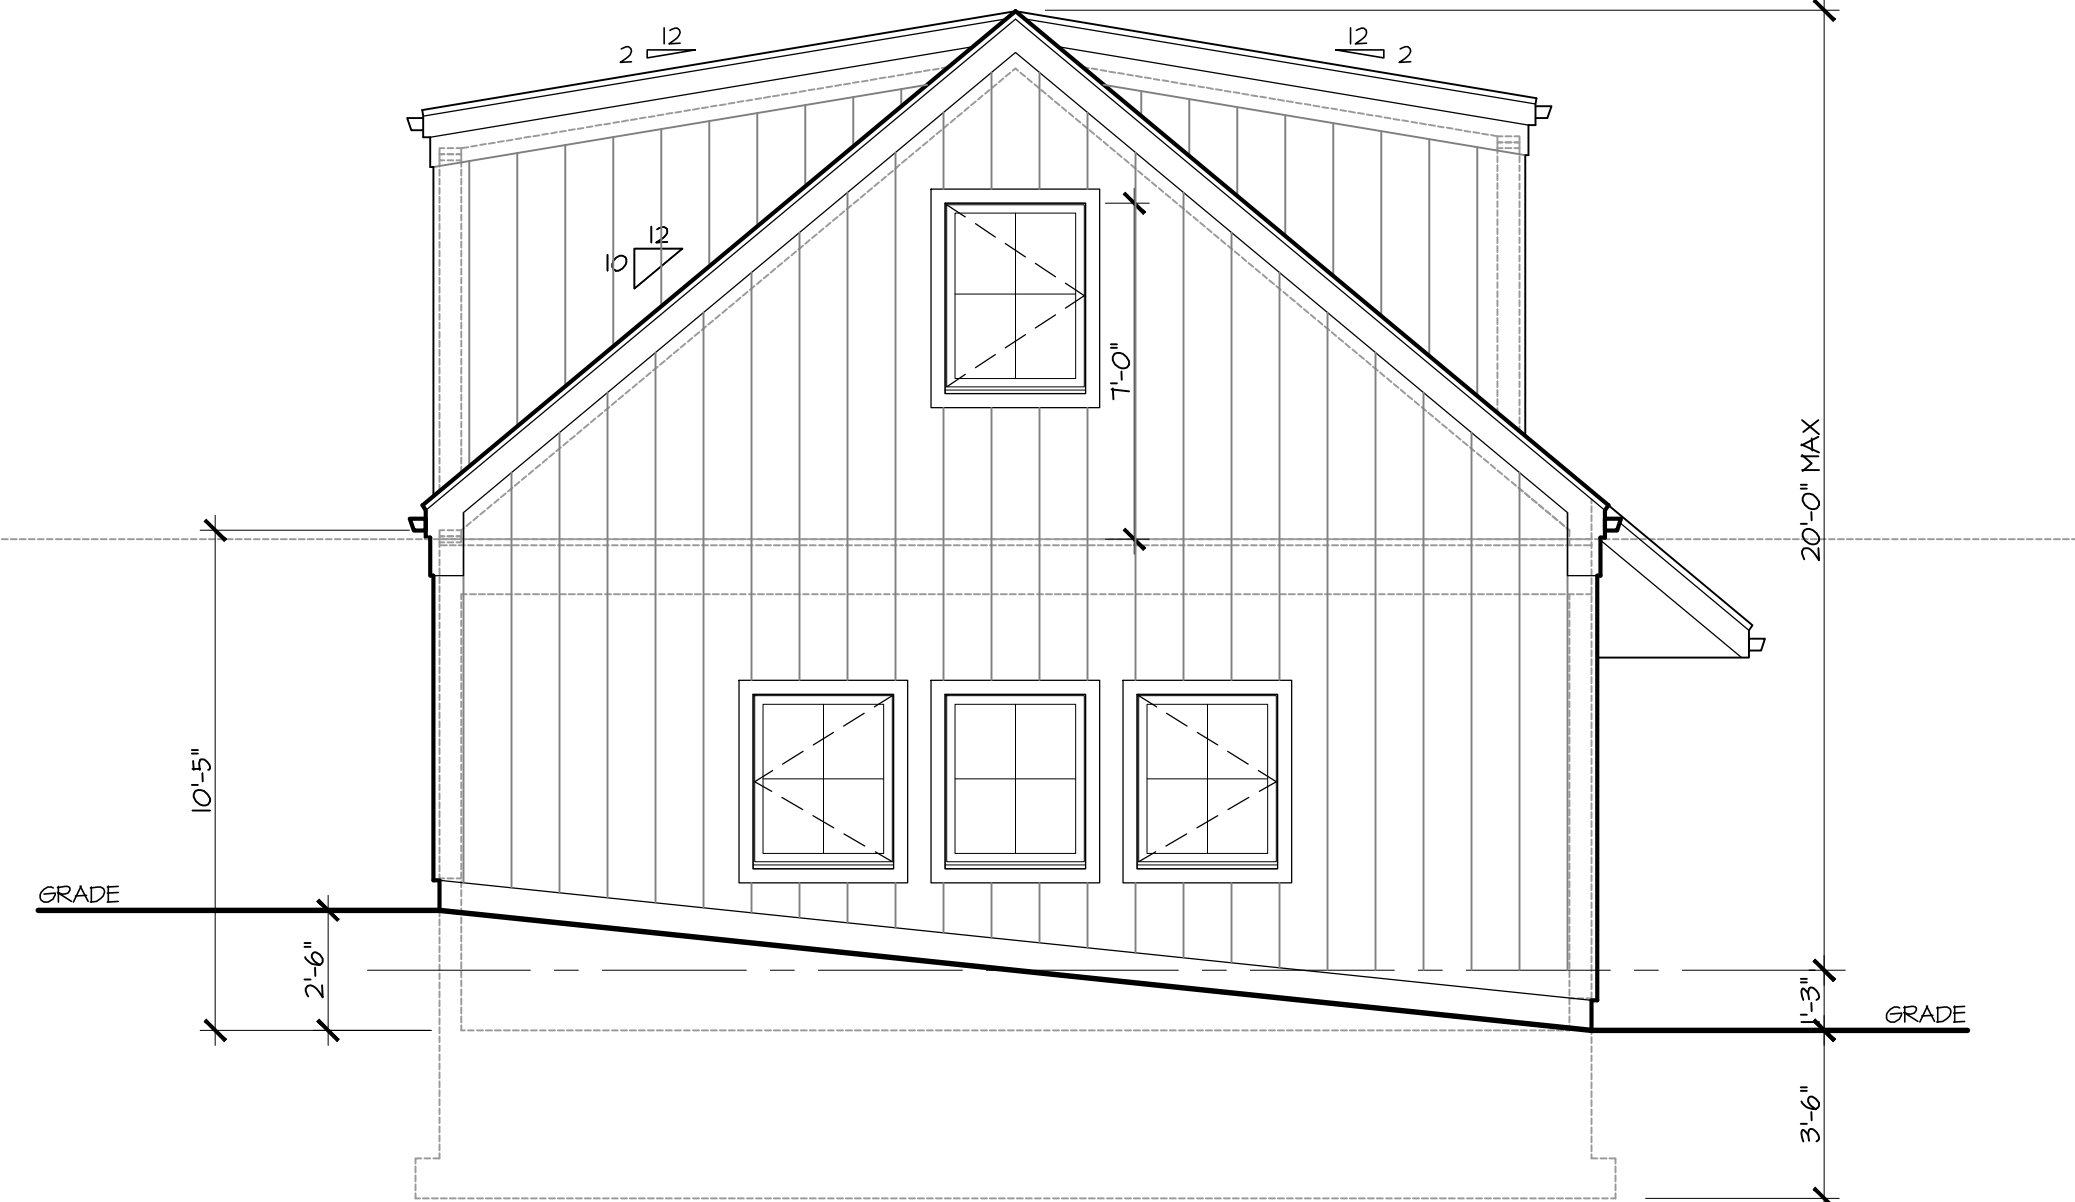

2
A-2 ELEVATION: SIDE
1/4" = 1'-0"

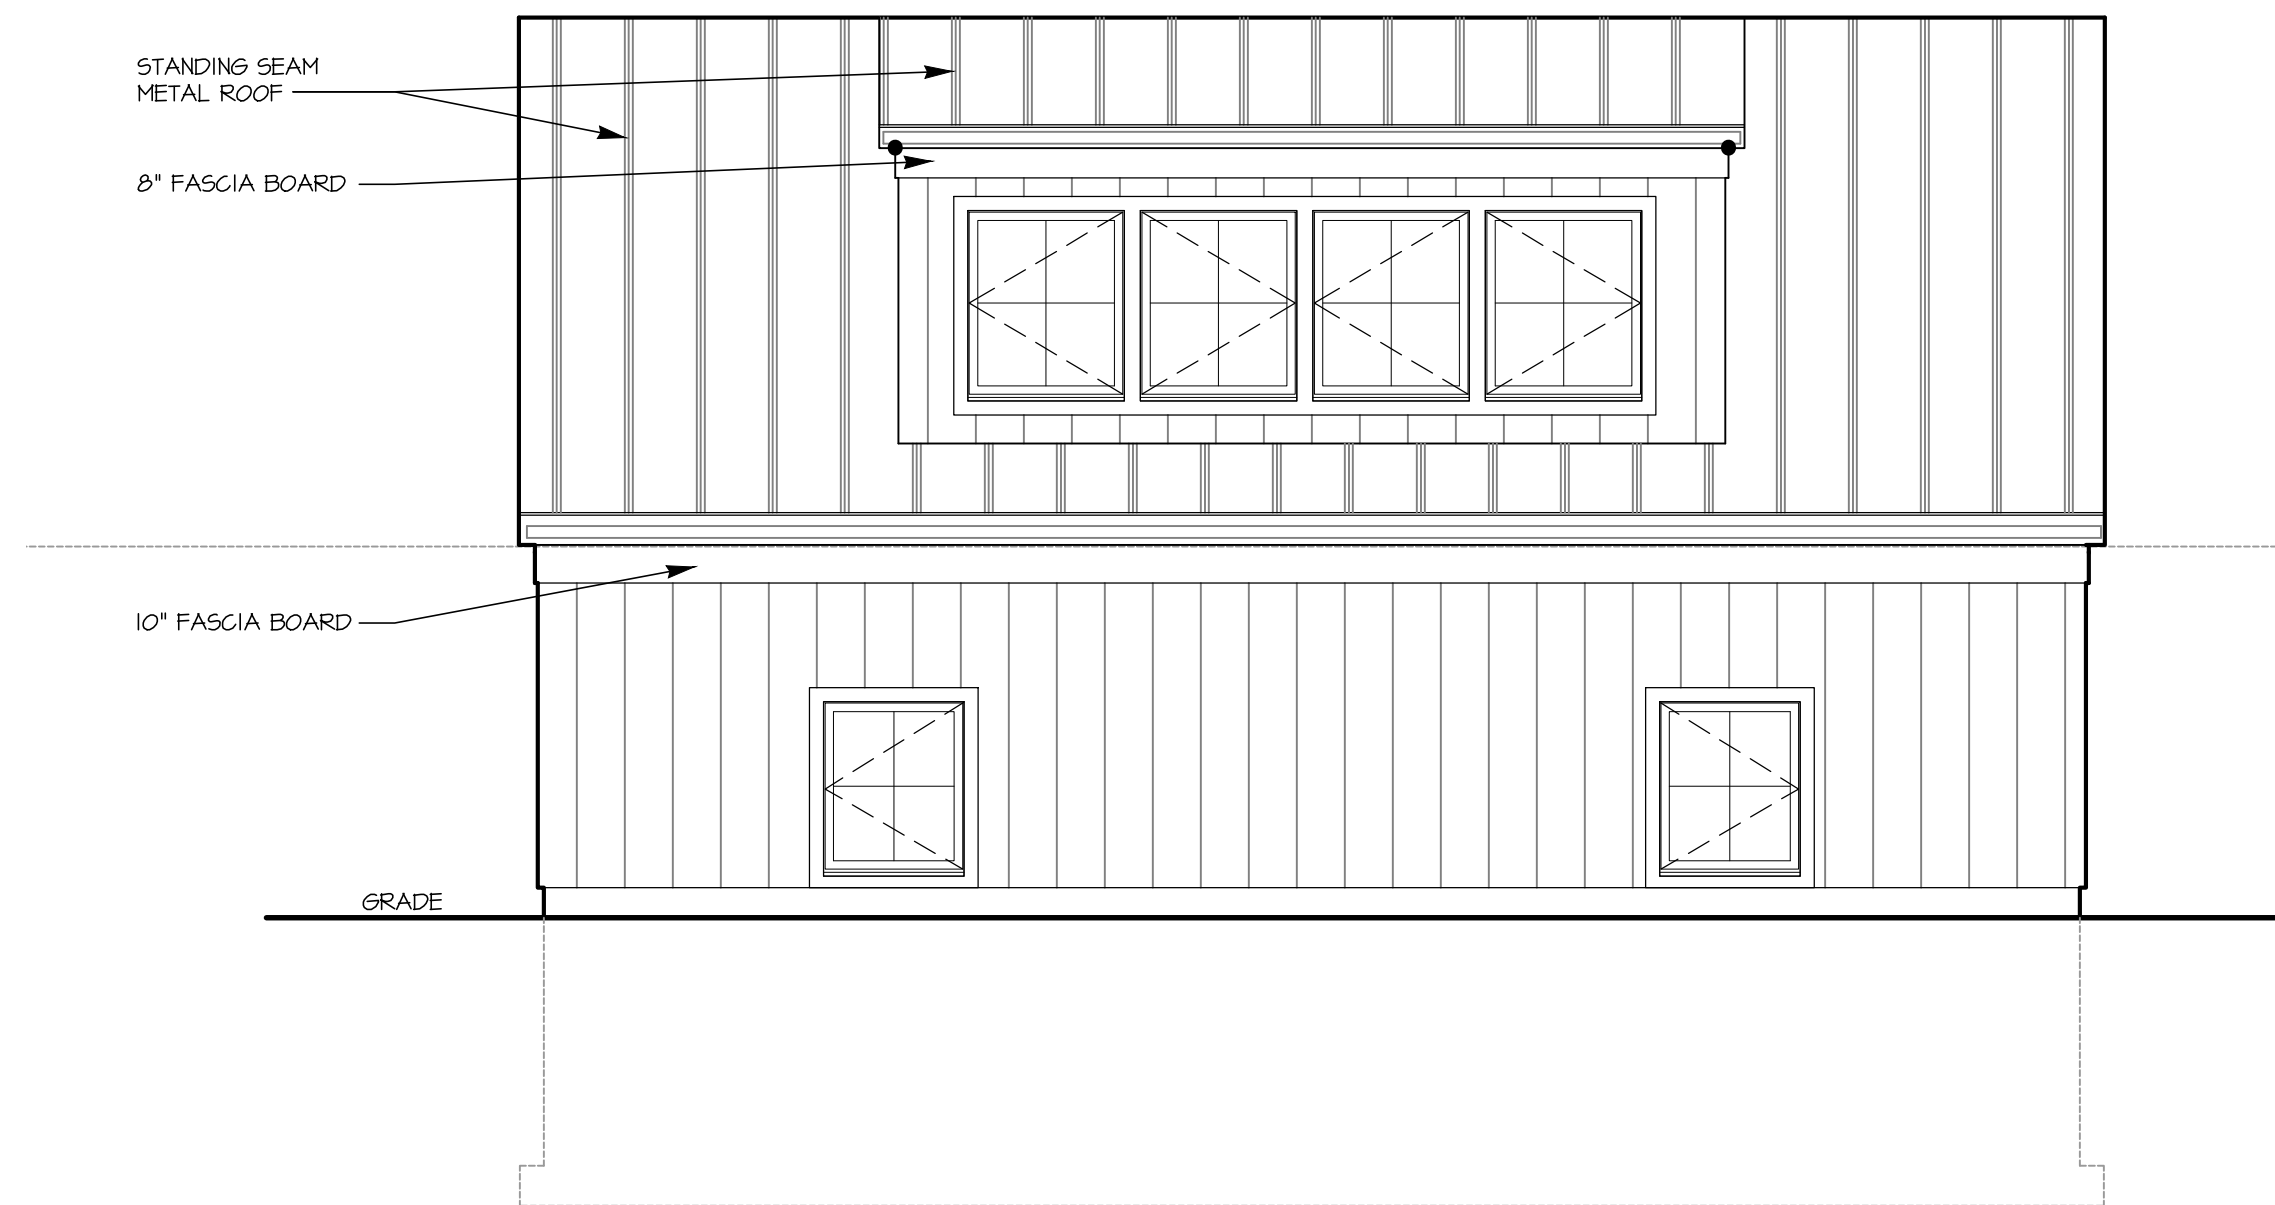

3
A-2 ELEVATION: BACK
1/4" = 1'-0"

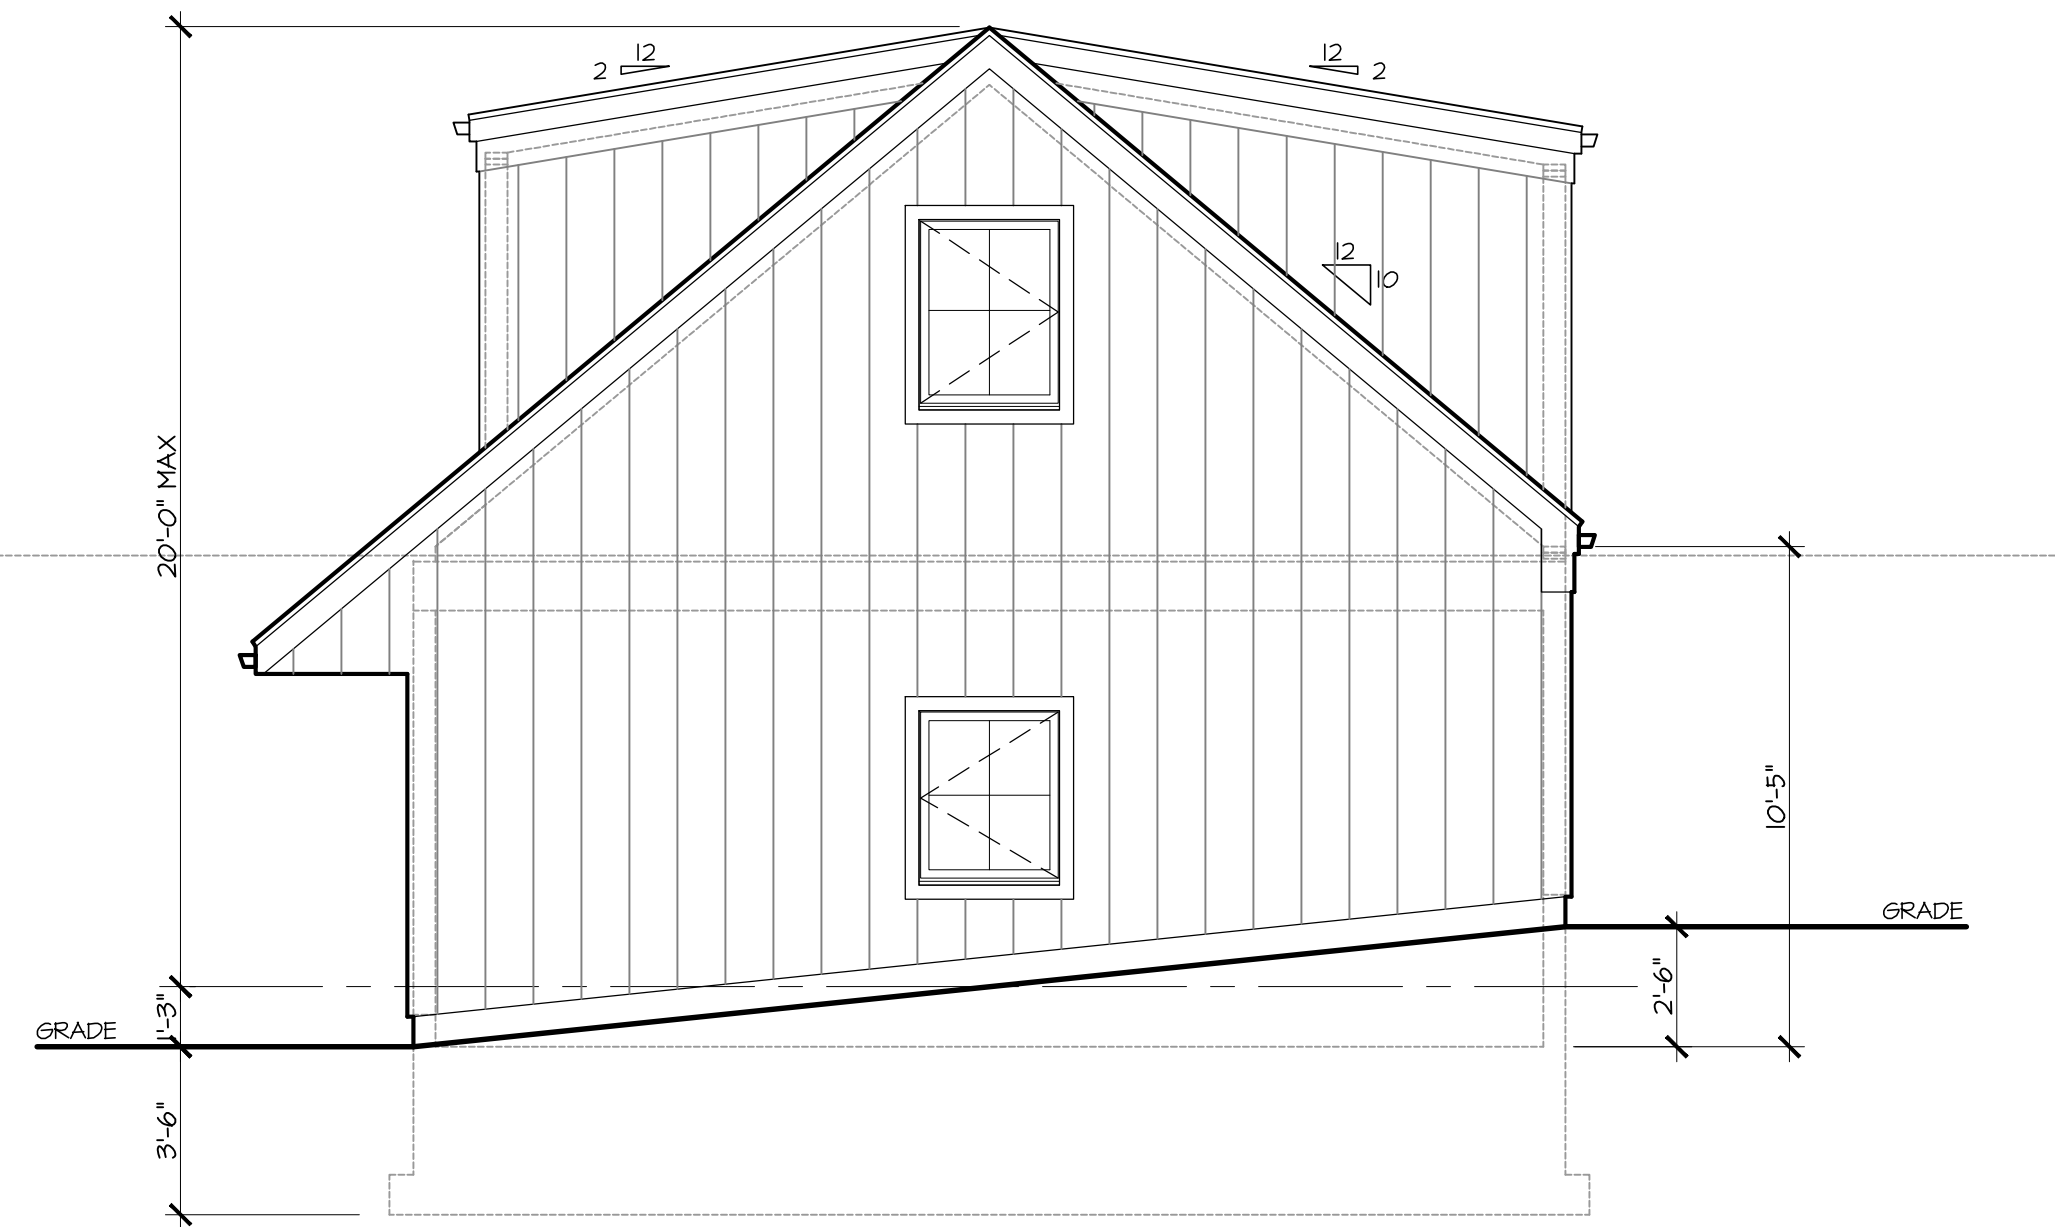

4
A-2 ELEVATION: SIDE
1/4" = 1'-0"

**Zoning Board of Appeals
Robins Wood Orchard
12 Robins Wood Lane, South Salem**

Project Description: 1 acre wooded lot transformed into eco-friendly apple orchard to share with friends, neighbors, community and local non-profits. Apples are for personal use and there will be no sales. There will be no structures on the property. Related activities: wildflower garden; honey bee keeping and composting. Entire lot will be planted in lawn of tall meadow fescue (strong root systems and highly water absorbing).

Background: Paul and Peri Stevelman are residents of 10 Robins Wood Lane and purchased the vacant wooded lot next to us at 12 Robins Wood for exclusive purpose of expanding our fruit orchard. My passion is growing fruit, particularly rare heirloom varieties. Also, this project will bring our family closer to the community we live in and also will be fun and rewarding. I have been growing fruit trees on my existing lot for almost 20 years and have been successful in growing apple trees and having bountiful harvests.

Plot Plan: See attachment

Work involved: Removing trees, stumps, rocks and underbrush to enable clearing of land and planting of trees.

Why not leave some trees? Apple trees will be planted in a typical orchard format. Apple trees need full sun and cannot compete with taller shade trees for light and their developing root systems cannot compete below ground for nutrients. Nevertheless, there are 3 large specimen oaks marked on the plot plan which will be pruned and saved.

Location: 12 Robins Wood Lane is a wooded lot. Perfect site for apple orchard as (i) southern exposure means sun all day; (ii) modest slope means excellent drainage; (iii) soil has been composting leaves for decades and is rich in organic material. Trees will be spaced 30 feet apart in linear rows, typical formal orchard layout.

Our Commitments:


- **Organic:** no synthetic pesticides or fertilizers. Will use composting, organic materials.
- **Charitable:** Apples are for friends, family, neighbors, community events and local non-profits, as begun by our family years ago: e.g. Inspirica (Stamford) and New Covenant House (Stamford). Eager to share with our community
- **No commercial sales:** We don't sell apples. We donate them. It's a passion not a business.
- **Storm water management/erosion control:** Trees spaced 30 feet apart on hardy, standard sized rootstock, with massive 30 foot root systems and canopies when mature. Some will be transplanted from our current yard, others will be purchased for planting. (See attachment re Antanovka rootstock.)
- **Heritage and Modern varieties:** Many classic New York apples like Cortland and Liberty, to be mixed with heirloom varieties e.g. King of Tompkins County; Hudson Golden Gem.

Environmental Impact:

- Cornell University study: in each growing season, an acre of apple trees fixes 20 tons of CO₂ from the air, releases 15 tons of O₂, and provides 15 billion BTUs of cooling power. (Alan Lasko, Dept. Horticulture, Cornell)
- Vigorous root systems absorb storm water and reduce erosion. (50 standard trees is basically 1 acre of root system.)
- Reduces transportation costs and CO₂ emissions: local fruit production means less reliance on imported produce.
- Attracts beneficial insects and honeybees

Alignment to town standards:

- Environmentally friendly
- No house or septic; negative Co2 footprint.
- Aesthetically beautiful open space with flowering and fruiting trees vs building lot or wooded lot.
- Charitable purposes
- Community involvement-eager to donate and bring apples to community events.

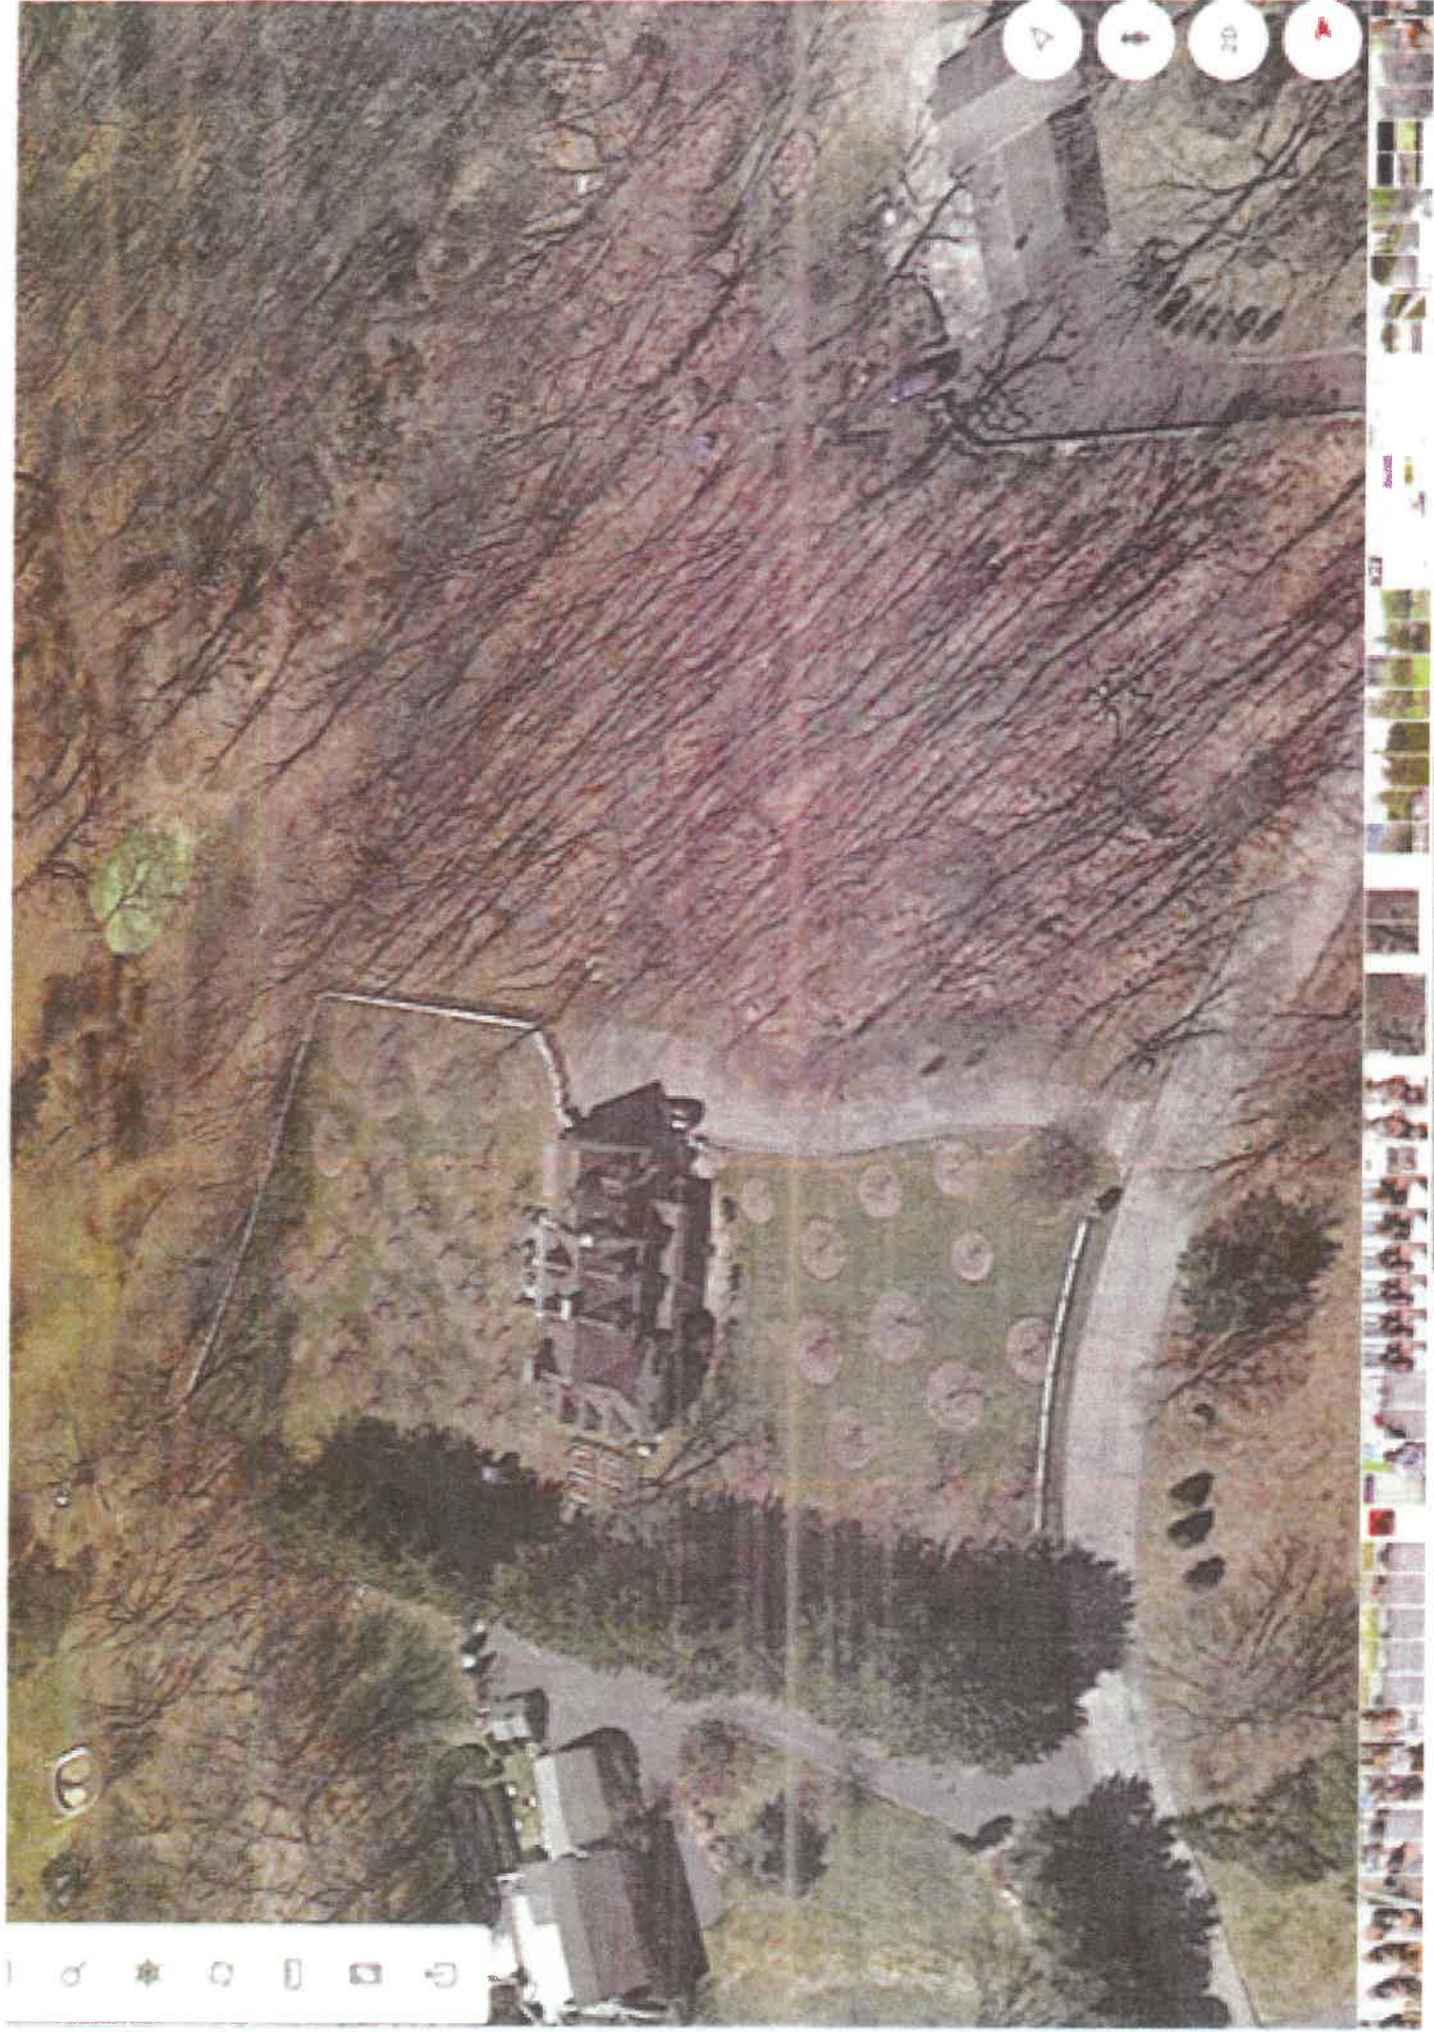

May 15
7:18 PM

[illegible]

ORIGINAL SIZE IN INCHES


DATE SUBMITTED: MAY 20, 2024
ALL COUNTY LAND SURVEYOR PC

DATE SUBMITTED: MAY 20, 2002
COUNTY LAND SURVEY
DONAL A. OROCKLEY PLS
157-17 45TH AVENUE
FLUSHING, NY 11355
TEL: 718-352-8114
FAX: 718-353-0938
EMAIL: DOBROCKLEY@AOL.NET







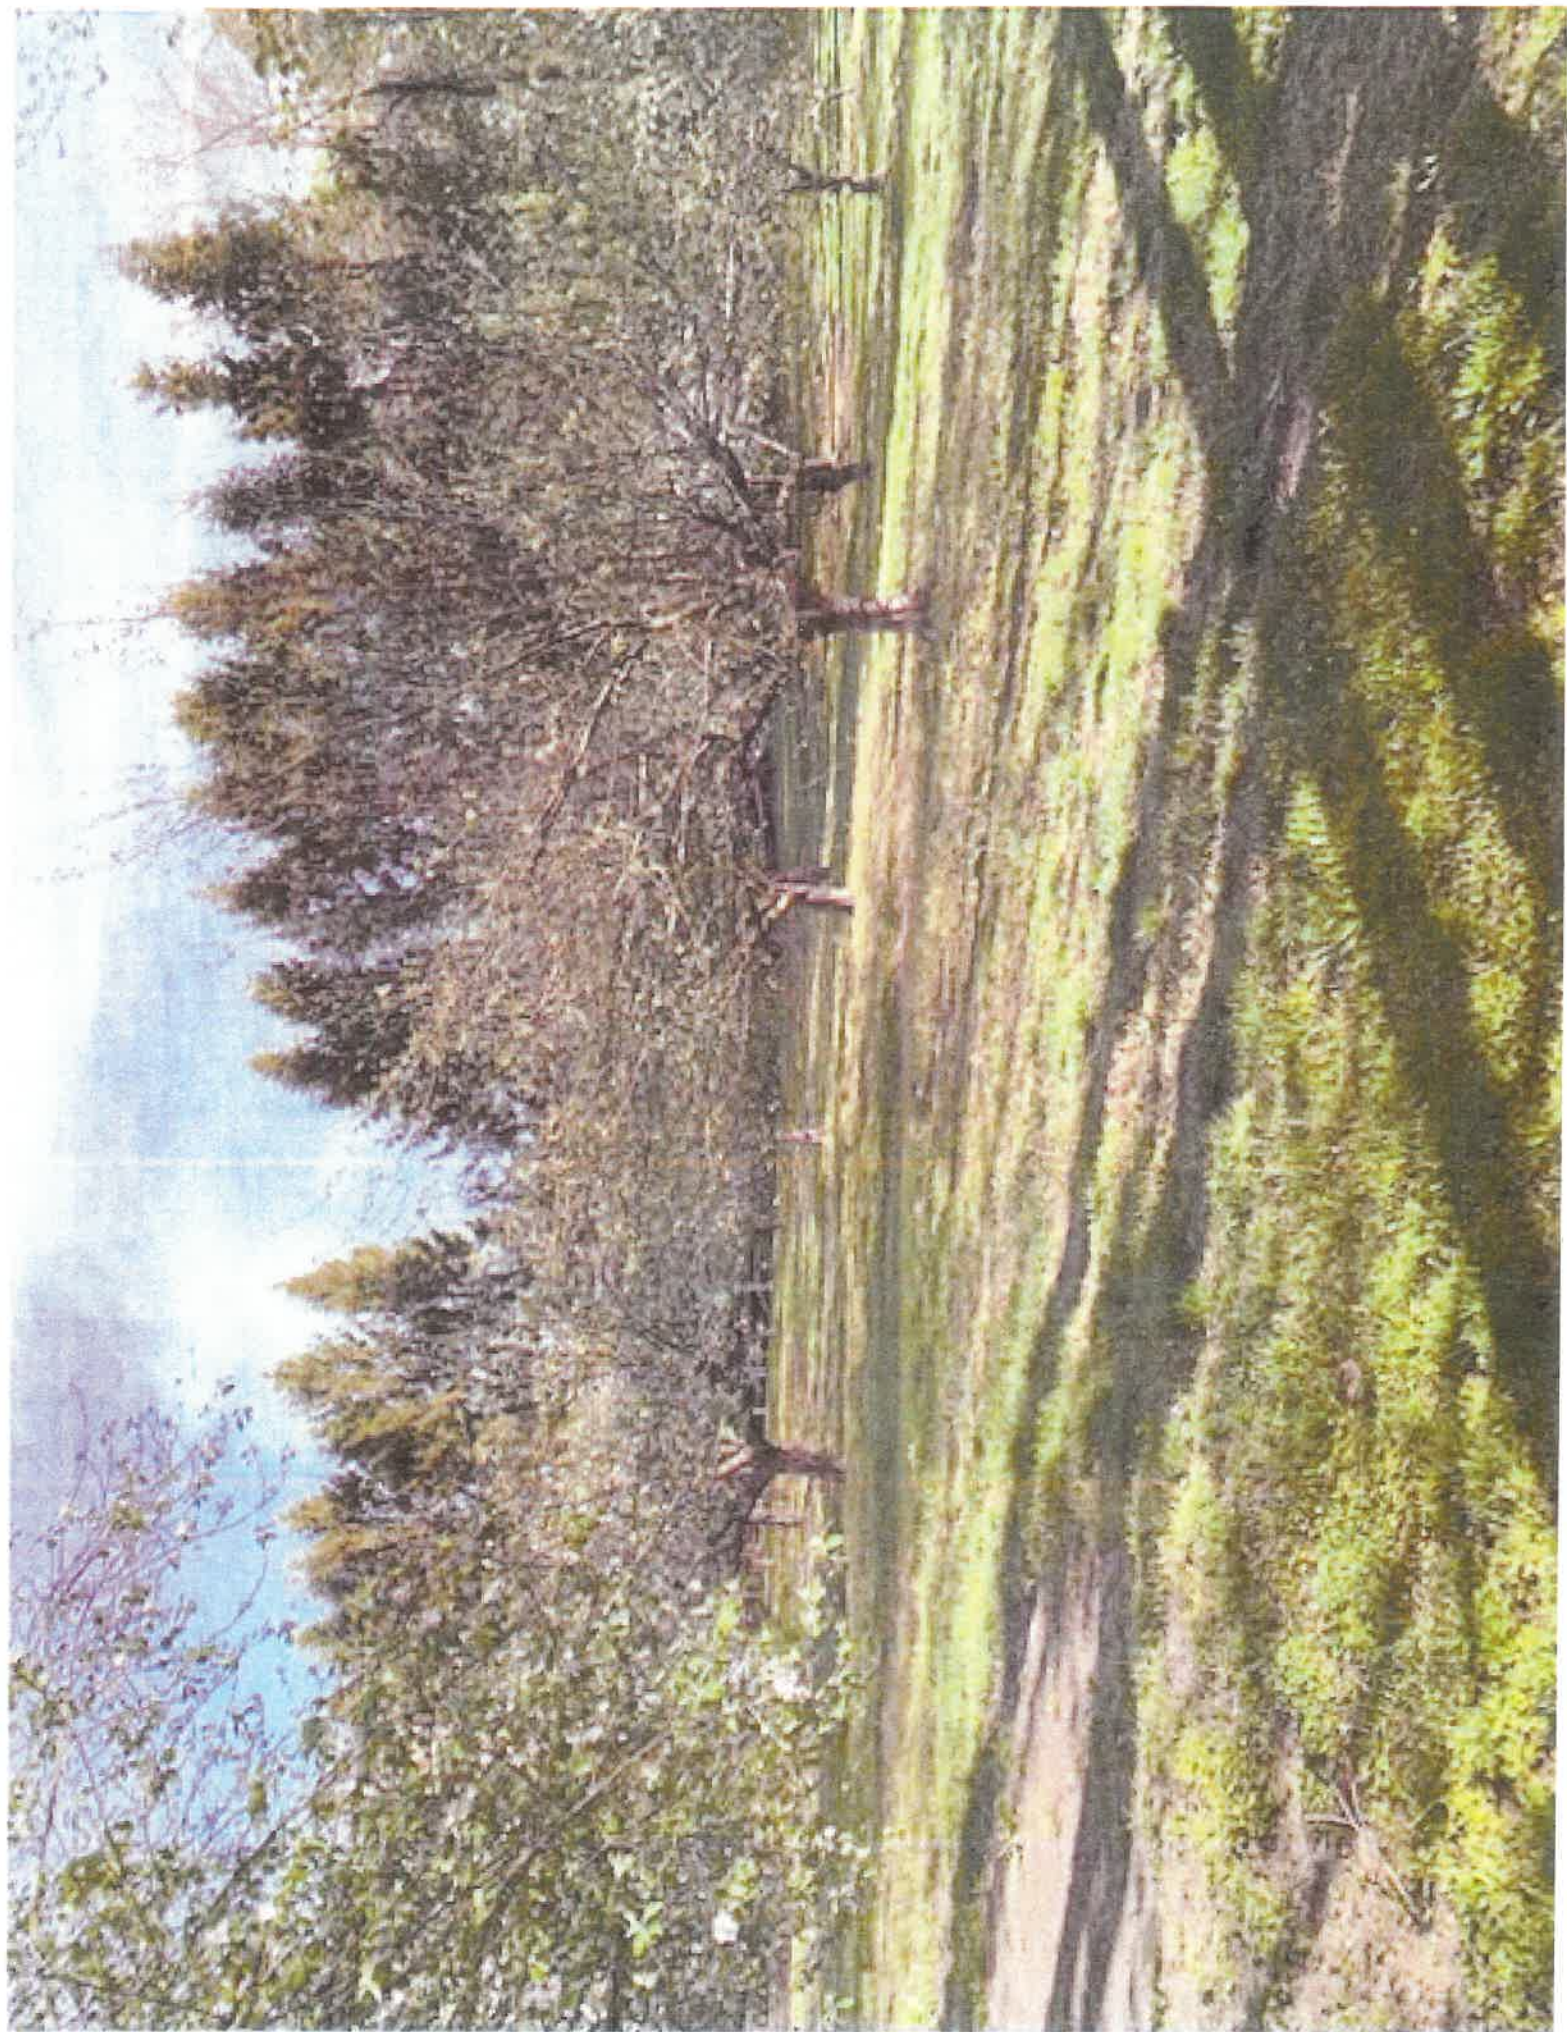

HEIRLOOM APPLES



Kingston Black & Gold Yellow Red Apple



Honeycrisp Apple



Gravenstein



Black & Gold



Black & Gold



Golden Delicious



Gravenstein



Gravenstein



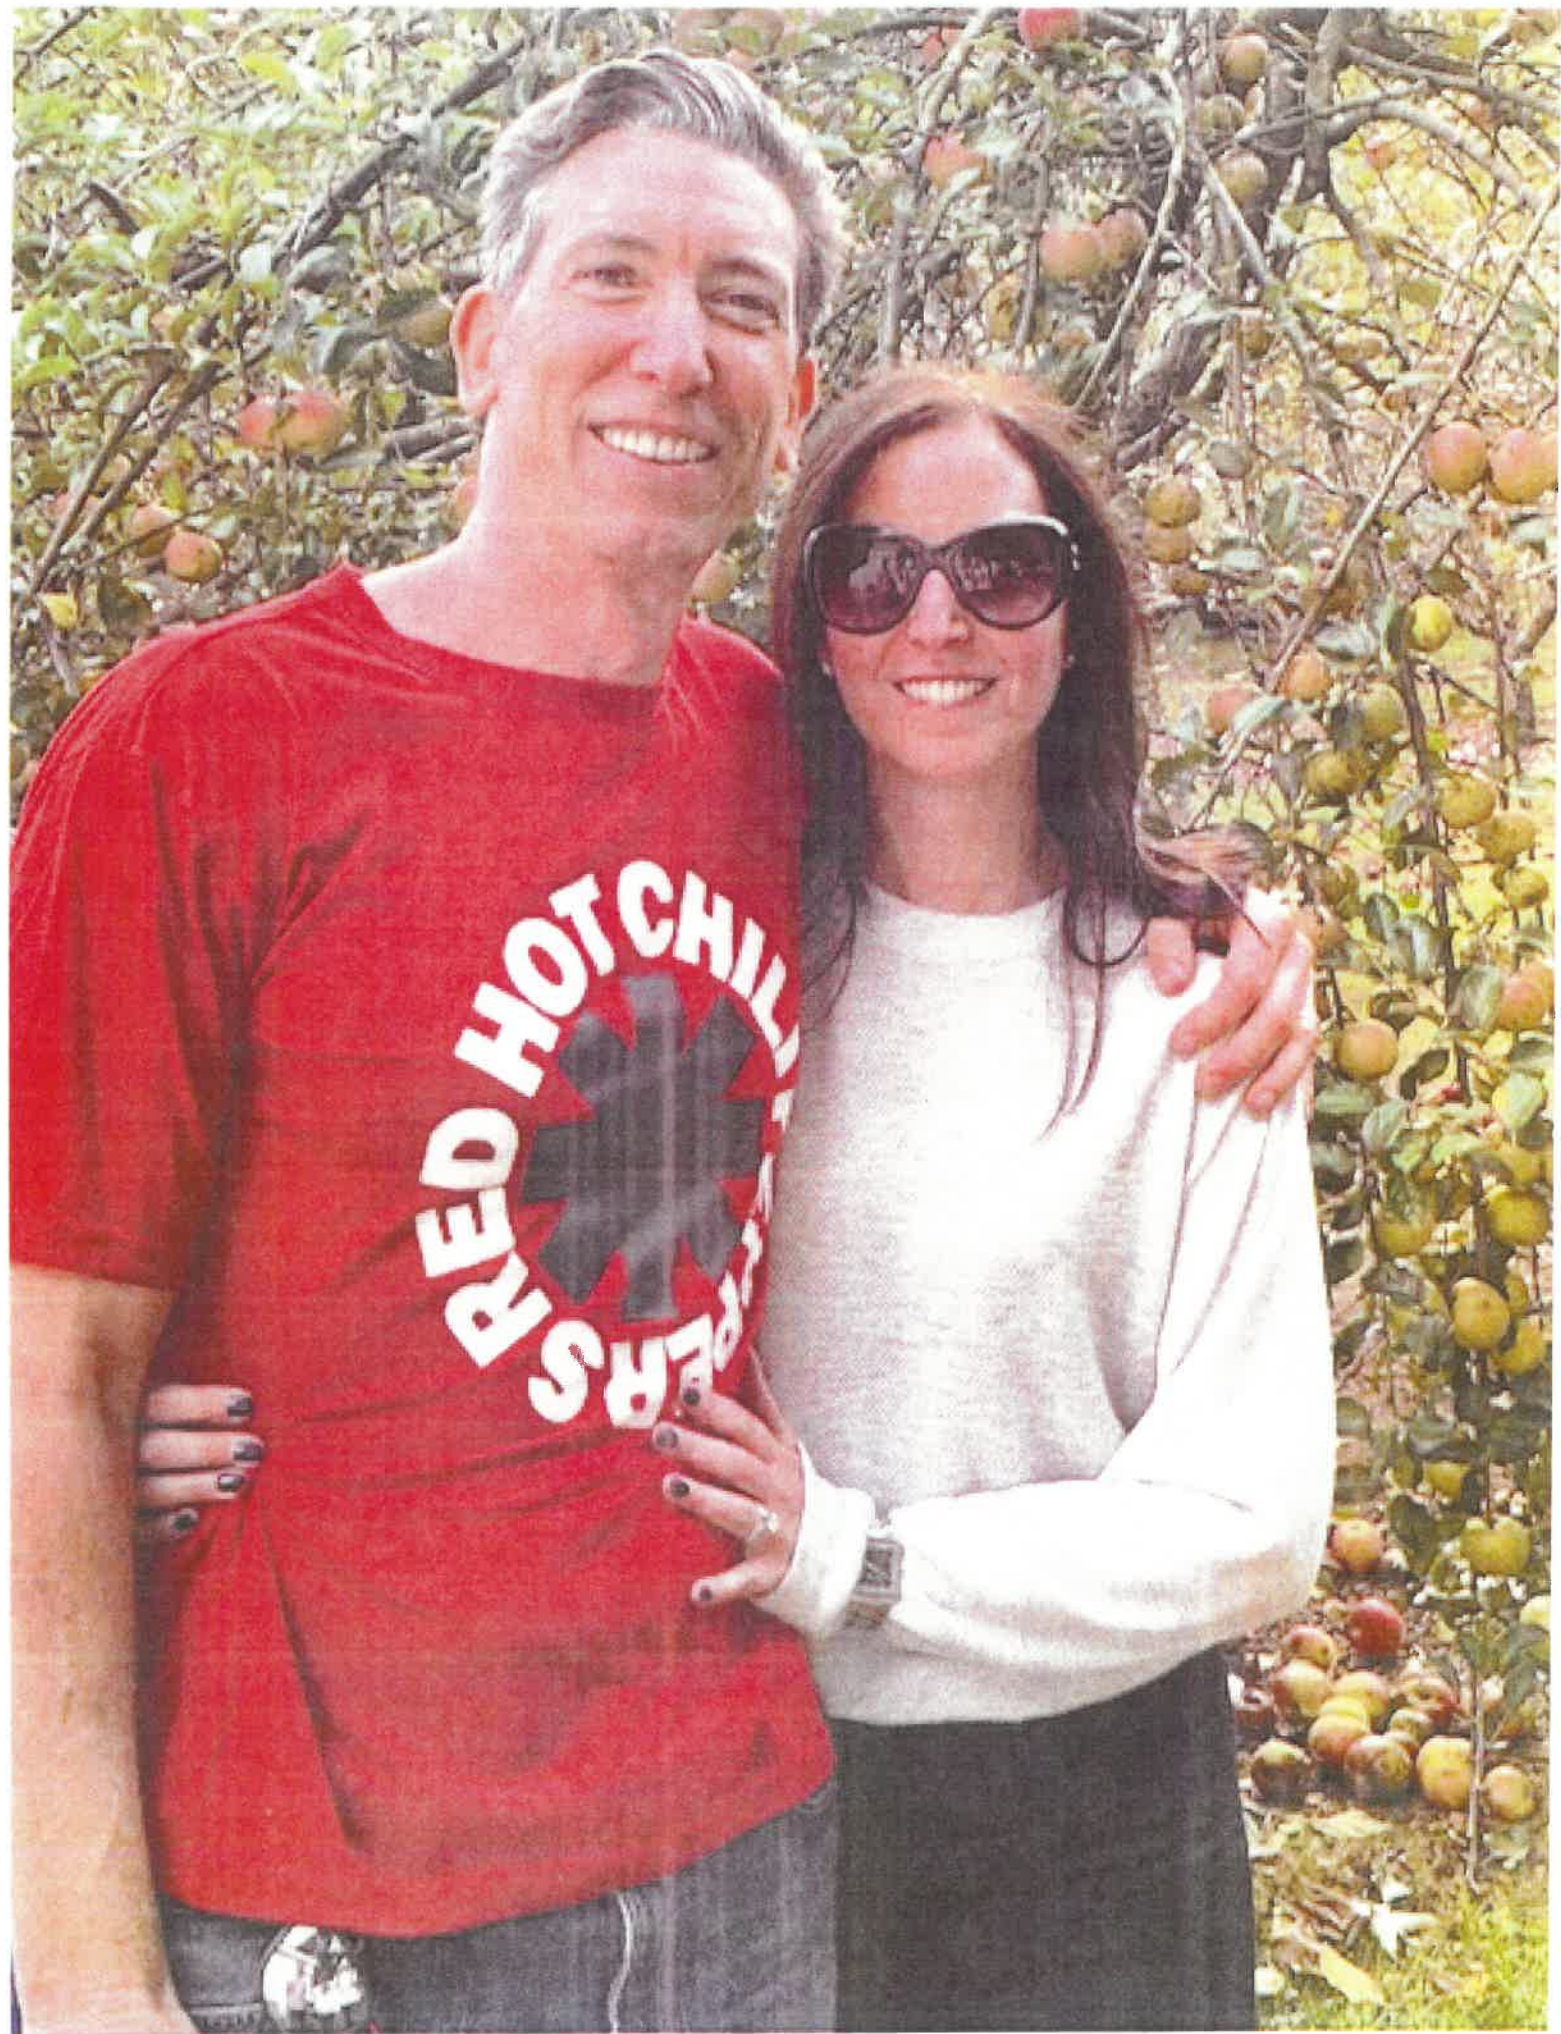

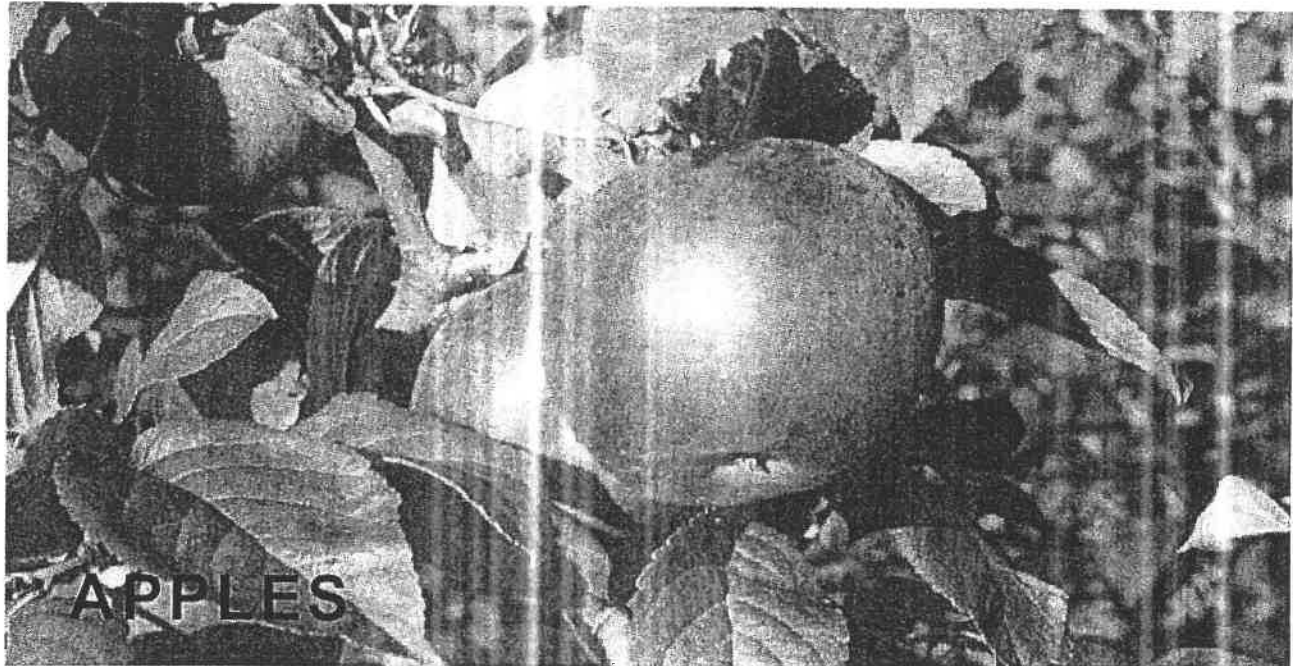

AUGUST 22, 2019 BY APPLES

Apple Rootstock Info: Antonovka 313

Characteristic	Detail	Description
Rootstock	Antonovka 313	<u>This is a non-dwarfing rootstock from Russia and produces a free-standing tree that is 100% standard size.</u> Trees are slow coming into bearing and moderately productive, and trees may lean slightly in some situations. Although some nurseries advertise Antonovka 313 to be very cold hardy, it is usually considered moderately cold hardy and may be susceptible
Synonyms	Ant.313, A.313	
Origin	N/A	